PROJ. REFERENCE NO.	SHEET NO.
W-5601 CK	TMP-4

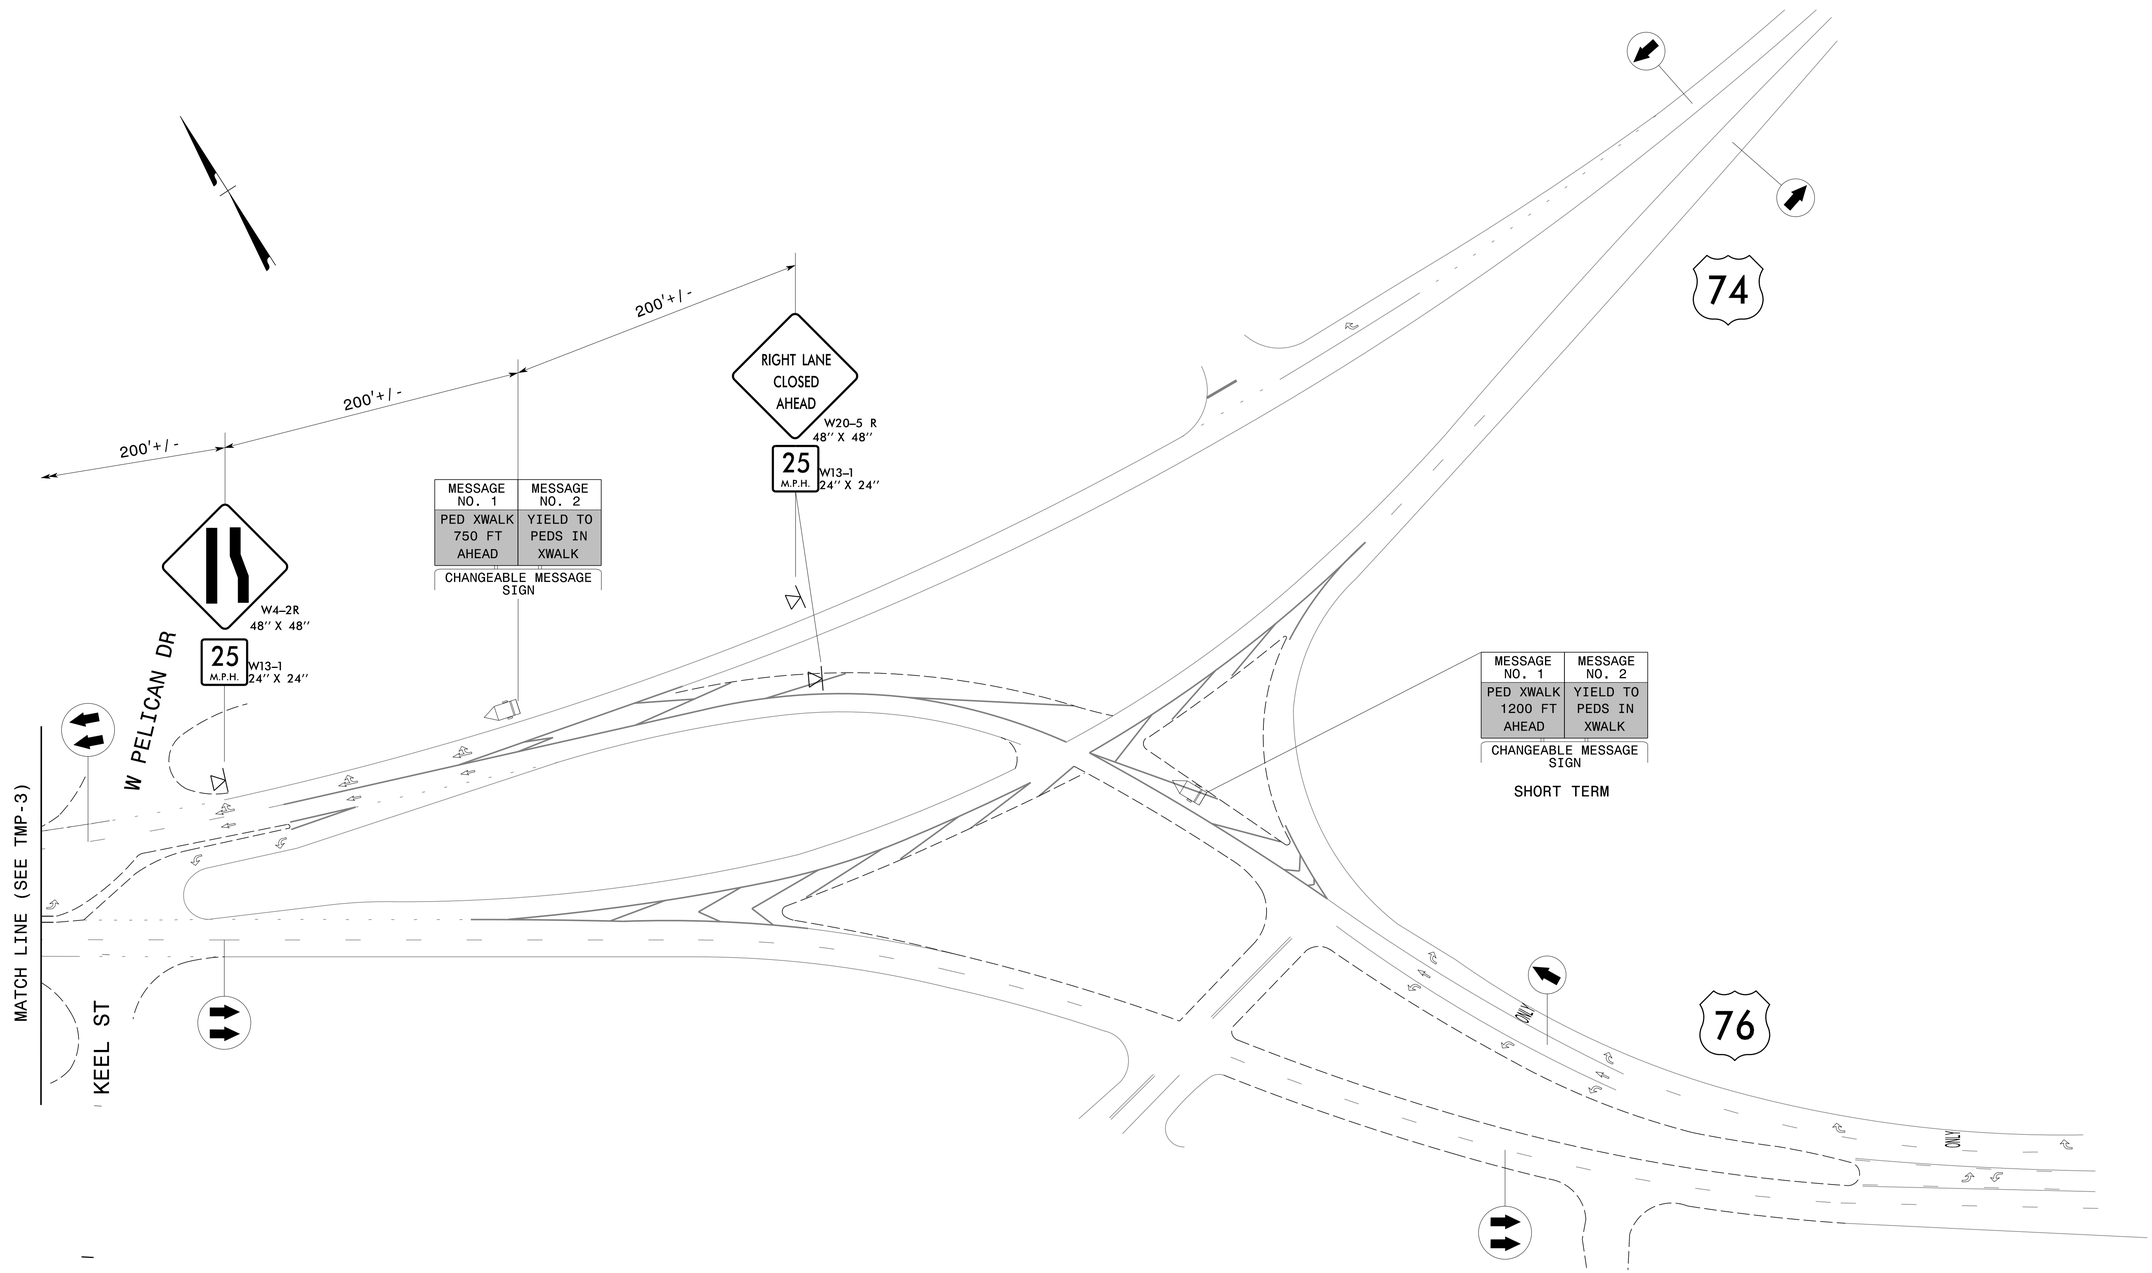

10

APPROVED: DocuSigned by: Don A. Parker 4D048286261841D...

DATE: 3/4/2016

NORTH CAROLINA PROFESSIONAL SEAL 043251 ENGINEER DON A. PARKER

DOCUMENT NOT CONSIDERED FINAL UNLESS ALL SIGNATURES COMPLETED

DIVISION OF HIGHWAYS · STATE OF NORTH CAROLINA · DEPARTMENT OF TRANSPORTATION · WORK ZONE TRAFFIC CONTROL

TEMPORARY TRAFFIC CONTROL DETAIL

3/4/2016
R:\Traffic\TrafficControl\TCP\W-5601CK_TC_TMP_4.dgn
User:sbjennings