09/08/99

TIP PROJECT: W-5601CK

CONTRACT: DC00152

See Sheet 1-A For Index of Sheets

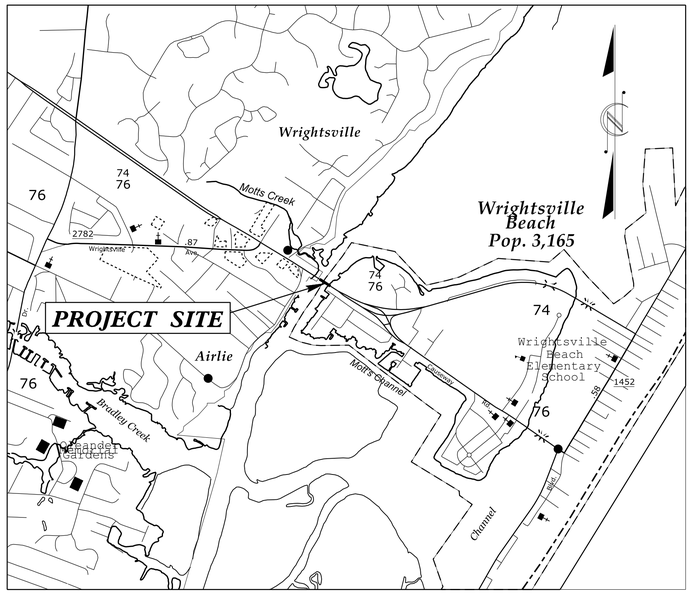

STATE OF NORTH CAROLINA
DIVISION OF HIGHWAYS

NEW HANOVER

STATE	STATE PROJECT REFERENCE NO.	SHEET NO.	TOTAL SHEETS
N.C.	W-5601CK	1	

STATE PROJ. NO.	F. A. PROJ. NO.	DESCRIPTION
50138.1.90	HSIP-0074(179)	PE

LOCATION: US 74 /76 BRIDGE NH-12 IN THE TOWN OF WRIGHTSVILLE BEACH & IN THE CITY OF WILMINGTON.

TYPE OF WORK: BIKE PLATES, PAVEMENT MARKINGS, PAVEMENT MARKERS, AND TRAFFIC CONTROL.

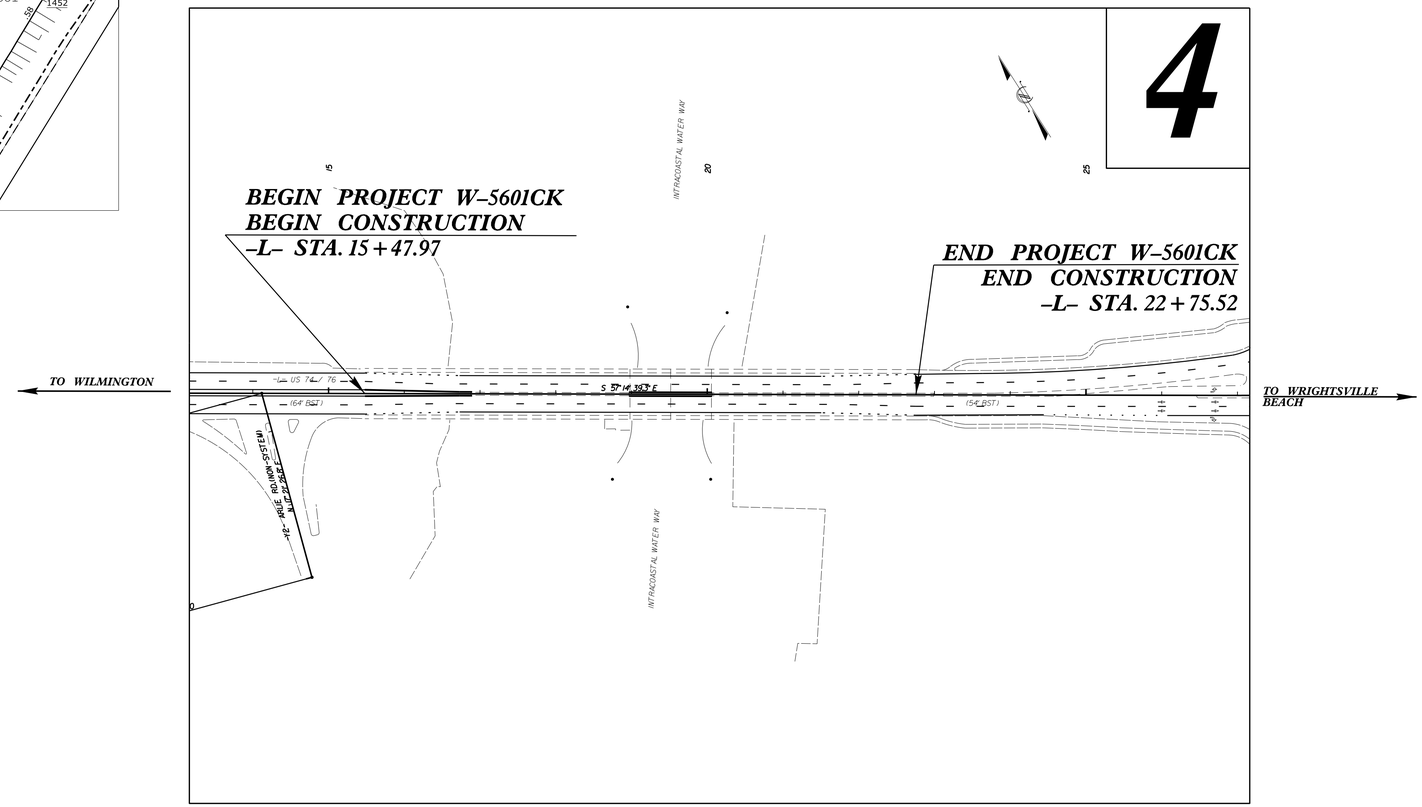

NOT TO SCALE

GRAPHIC SCALES

25 12.5 0 25 50
PLANS

25 12.5 0 25 50
PROFILE (HORIZONTAL)

5 2.5 0 5 10
PROFILE (VERTICAL)

DESIGN DATA

ADT 14,000= 2014
DESIGN SPEED= 40 MPH

FUNC CLASS =
PRINCIPAL ARTERIAL
REGIONAL TIER

PROJECT LENGTH

US 74 /76 = 0.138 MI.

Prepared In the Office of:

DIVISION OF HIGHWAYS

5501 BARBADOS BLVD., CASTLE HAYNE, NC, 28429

2012 STANDARD SPECIFICATIONS

RIGHT OF WAY DATE:
N/A

LETTING DATE:
JUNE 2, 2016

DAVID B. LEONARD, P.E.
PROJECT DESIGN ENGINEER

CARLA M. SCHOONMAKER
PROJECT DESIGN TECHNICIAN

30-MAR-2016 09:53
O:\RDY\DTHREE_NEW HANOVER\W-5601CK_50138.1.90_Bike Plates at NH-12\ROADWAY\Proj\Plan_Sheets\OLD PLAN SHEET FILES\W-5601CK_D03_Rdy_1_TSH.dgn
$$$$USERNAME$$$$