PROJ. REFERENCE NO.	SHEET NO.
W-5601CK	TMP-7

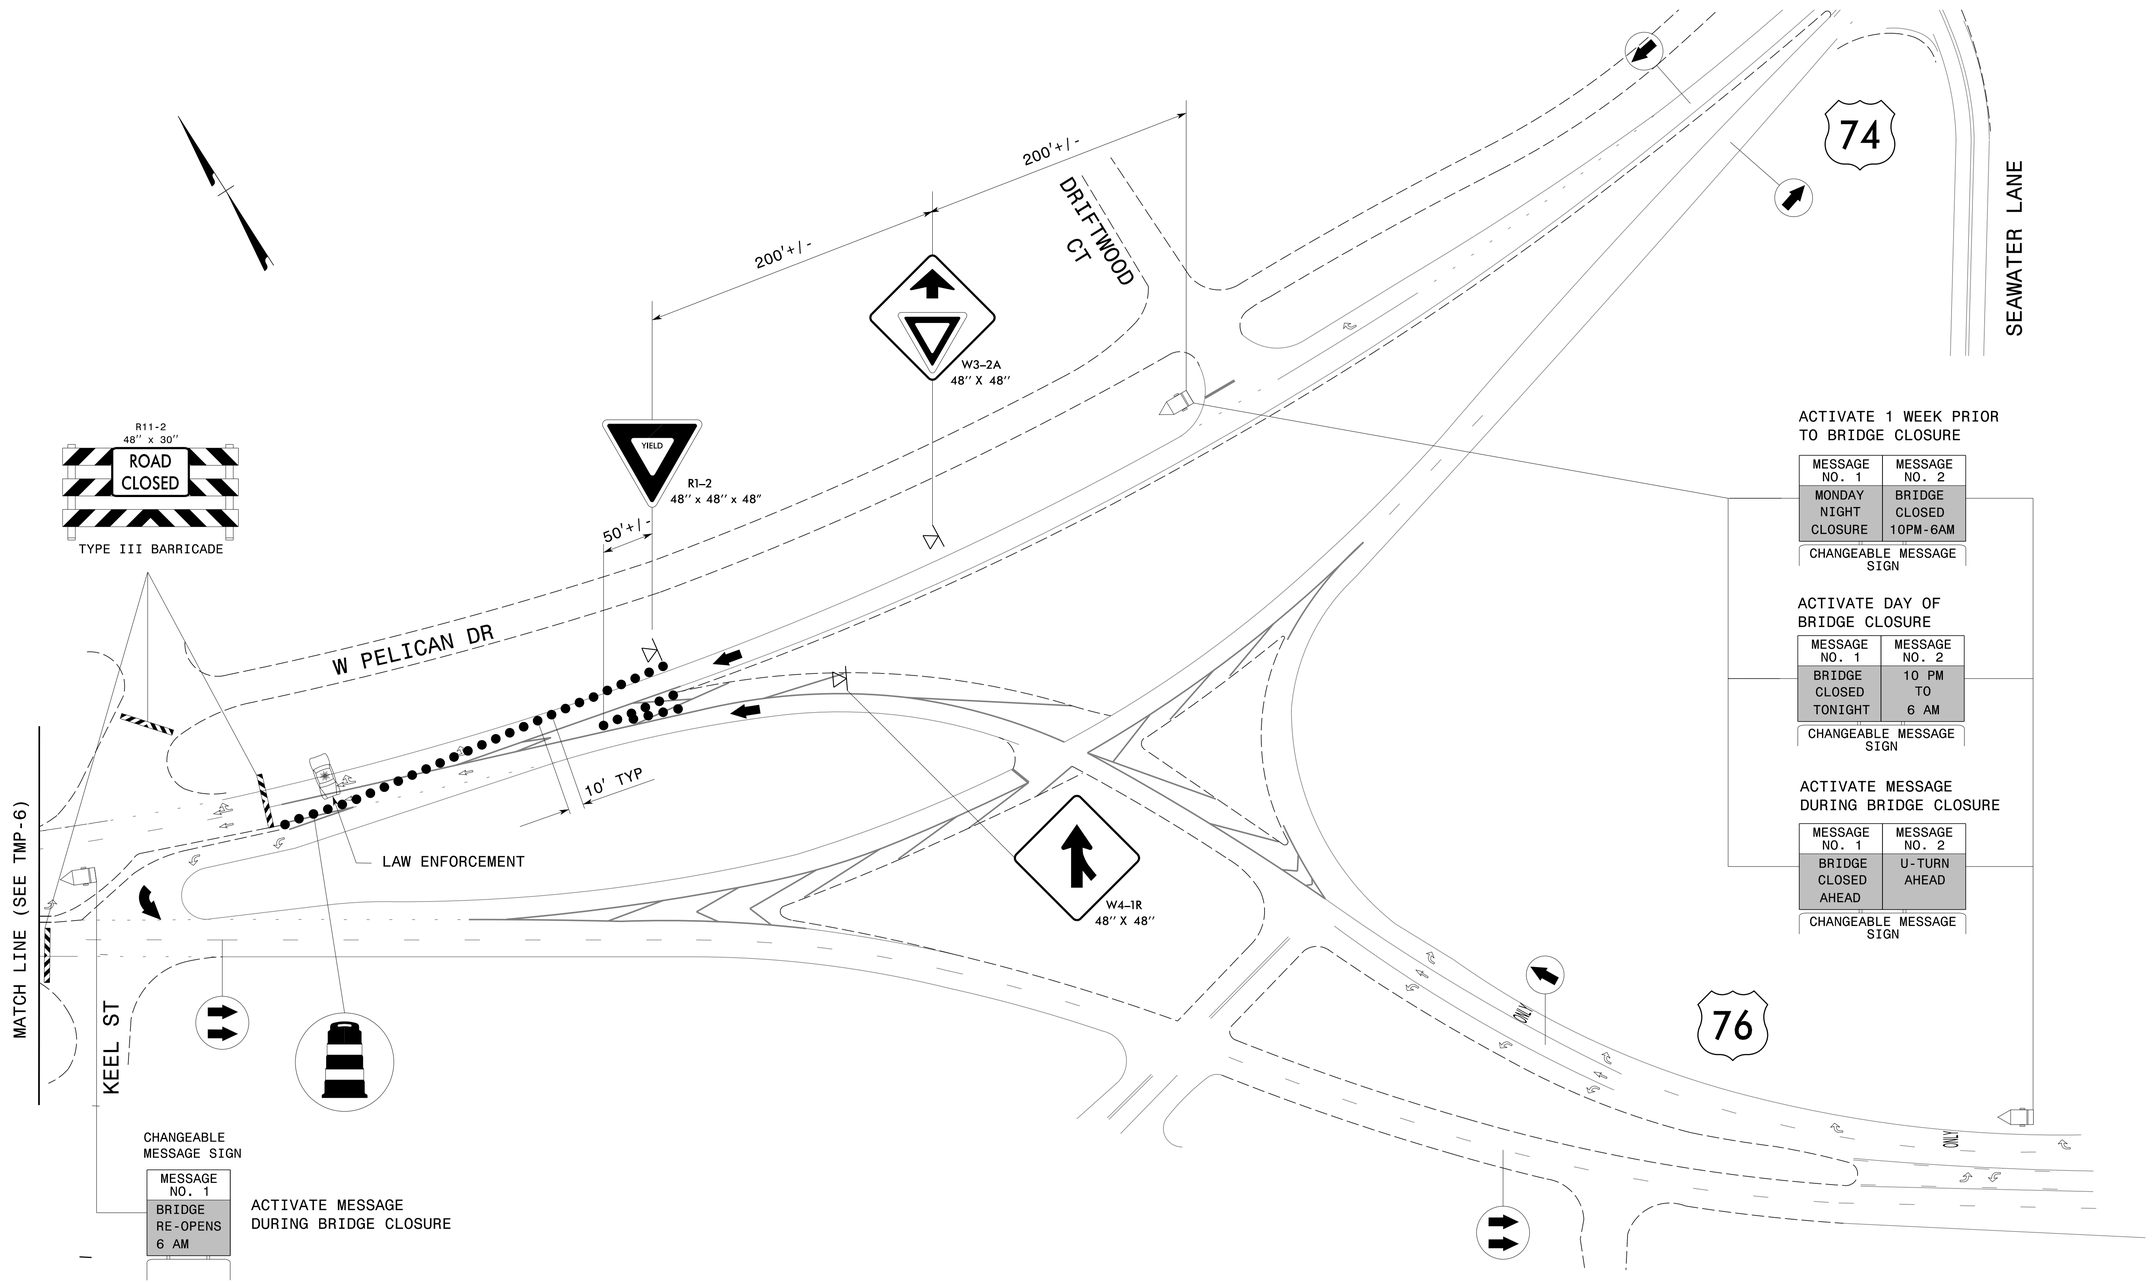

APPROVED: DocuSigned by: Don A. Parker 4DD48286261841D...

DATE: 3/4/2016

NORTH CAROLINA PROFESSIONAL SEAL 043251 ENGINEER DON A. PARKER

DIVISION OF HIGHWAYS STATE OF NORTH CAROLINA DEPARTMENT OF TRANSPORTATION WORK ZONE TRAFFIC CONTROL

DOCUMENT NOT CONSIDERED FINAL UNLESS ALL SIGNATURES COMPLETED

BRIDGE CLOSURE

3/4/2016
R:\Traffic\TrafficControl\TCP\W-5601CK_TC_TMP_7.dgn
Usersbjennings