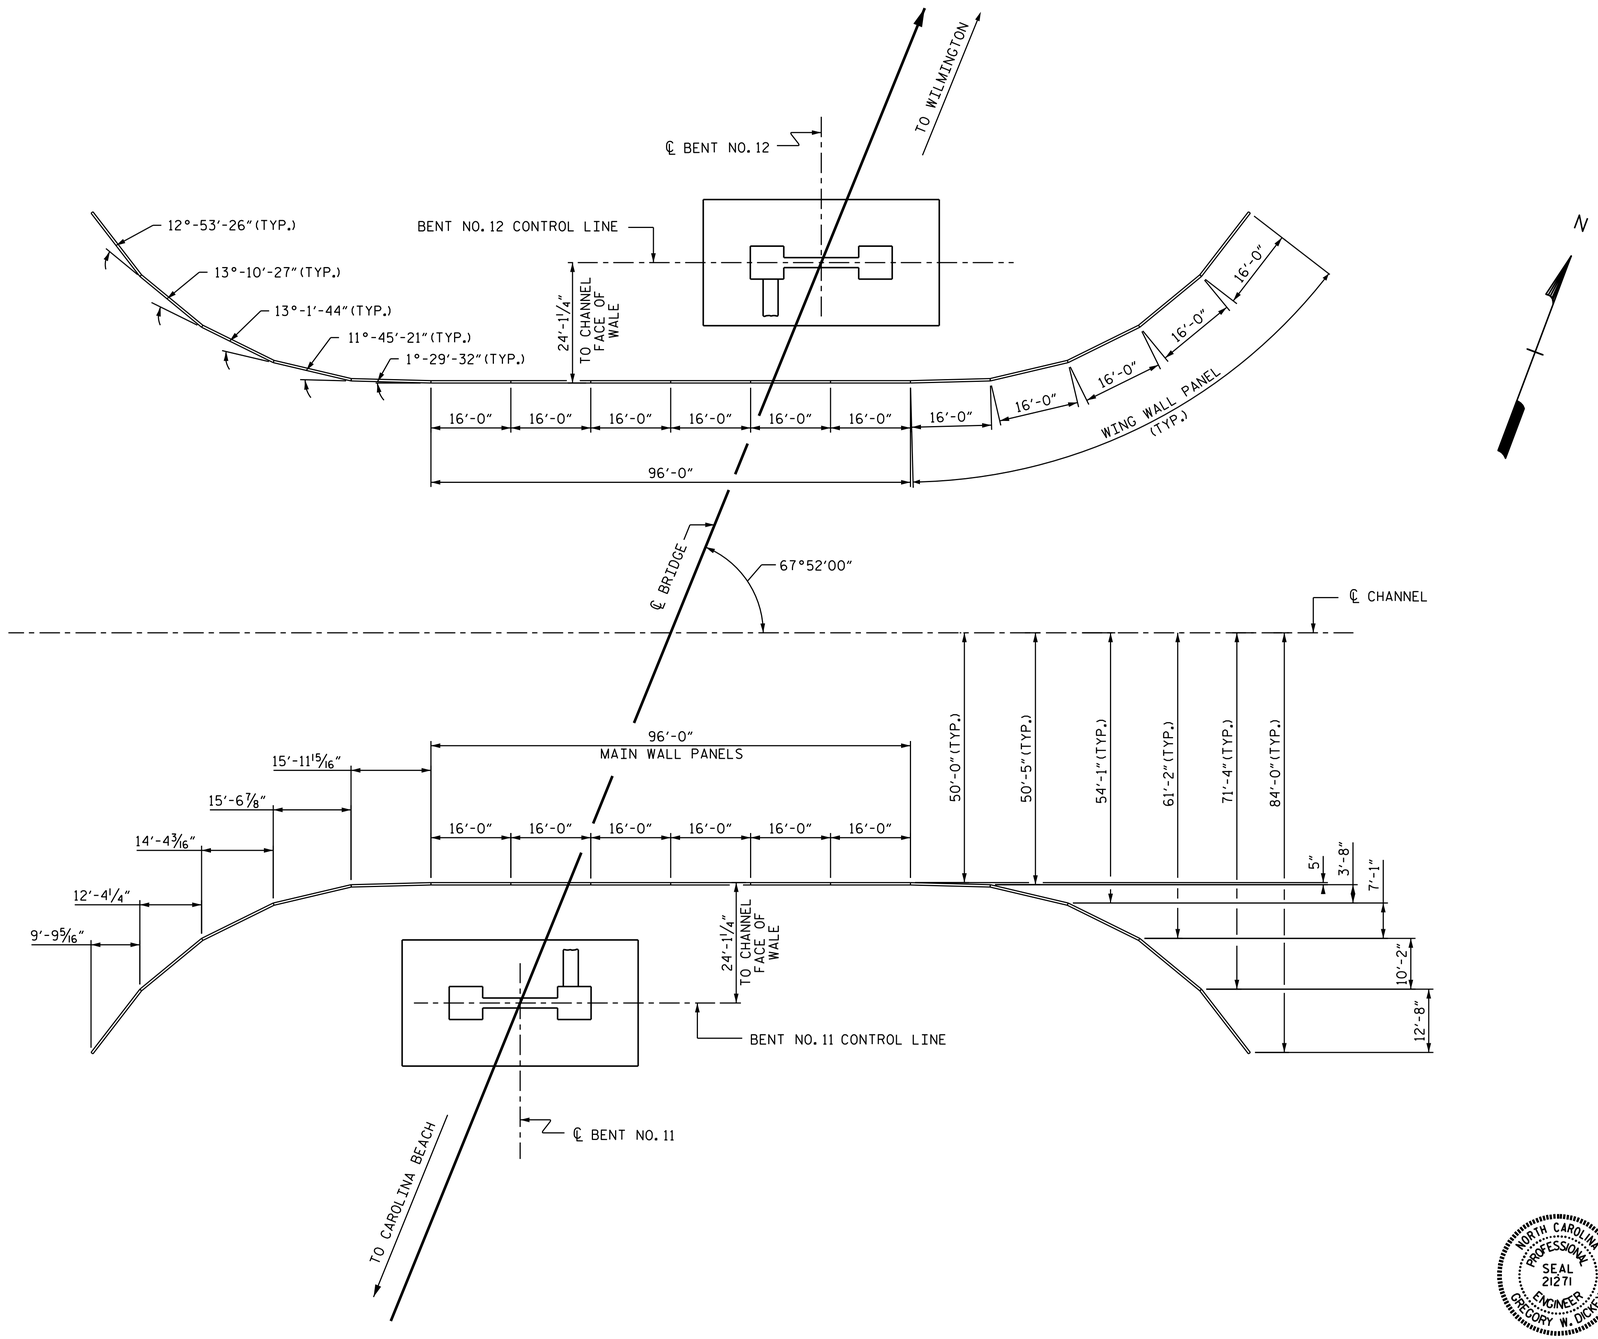

PROJECT NO. 41732.11

NEW HANOVER COUNTY

BRIDGE NO. 30

SHEET 2 OF 5

STATE OF NORTH CAROLINA
DEPARTMENT OF TRANSPORTATION
RALEIGH

FENDER SYSTEM

FENDER LAYOUT

NORTH CAROLINA PROFESSIONAL SEAL 21271 ENGINEER GREGORY W. DICKEY

DocuSigned by: Greg Dickey
884E46B8CE5B486...
12/18/2017

DOCUMENT NOT CONSIDERED FINAL UNLESS ALL SIGNATURES COMPLETED

REVISIONS							
NO.	BY:	DATE:	NO.	BY:	DATE:	SHEET NO.	
1			3			F-2	
2			4			TOTAL SHEETS	
						5	

DRAWN BY : P.D. BRYANT DATE : 11/2017
CHECKED BY : G.W. DICKEY DATE : 12/2017

18-DEC-2017 15:21
S:\DPG1\Division3\New Hanover *30 Fender (2017)\xxxx_SMU_ DE_640030.dgn
gdickey