NOTE:

THE WORK STAGING ON THIS PLAN SHEET INDICATES THAT THE RIGHT LANE OVERLAY WORK IS PERFORMED FIRST, FOLLOWED BY THE LEFT OVERLAY LANE WORK. THE CONTRACTOR MAY ELECT TO SEQUENCE THE WORK DIFFERENTLY, BUT THE DIMENSIONS OF THE WORK ZONE AND CLEAR ROADWAY AREAS SHALL MATCH THAT INDICATED ON THIS PLAN SHEET, RESPECTIVE TO THE LANE WHERE THE LMC WORK IS BEING PERFORMED.

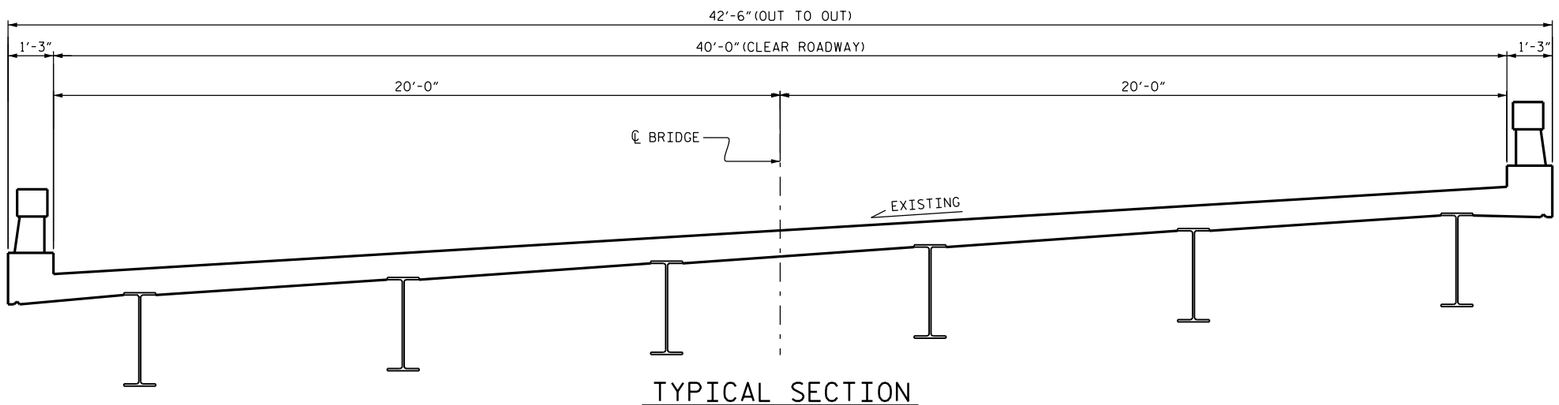

TYPICAL SECTION
(EXISTING)

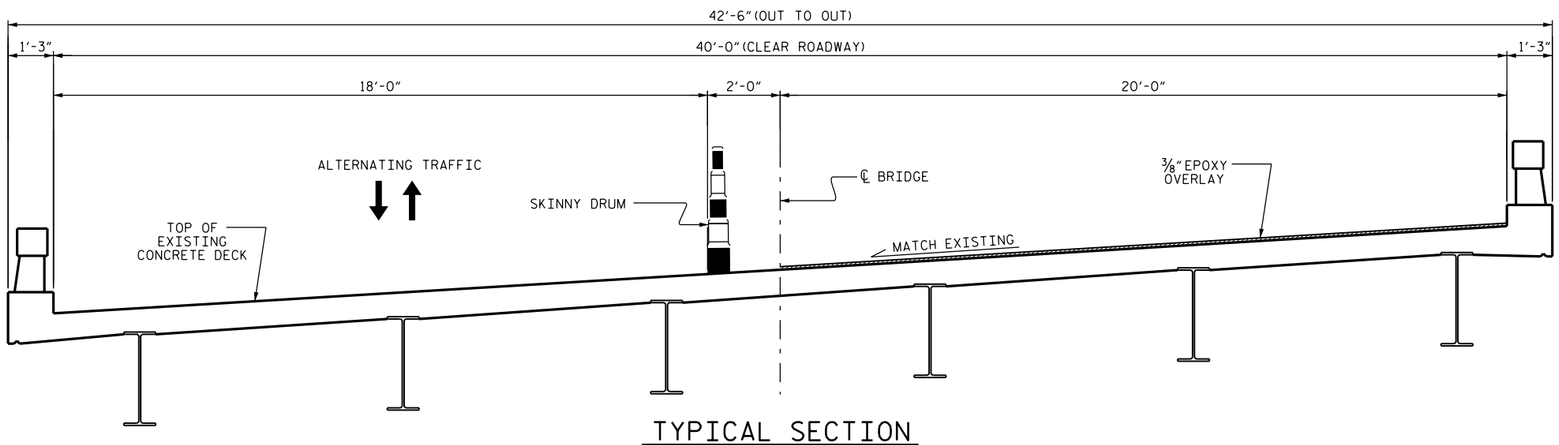

TYPICAL SECTION
(RIGHT LANE OVERLAY WORK)

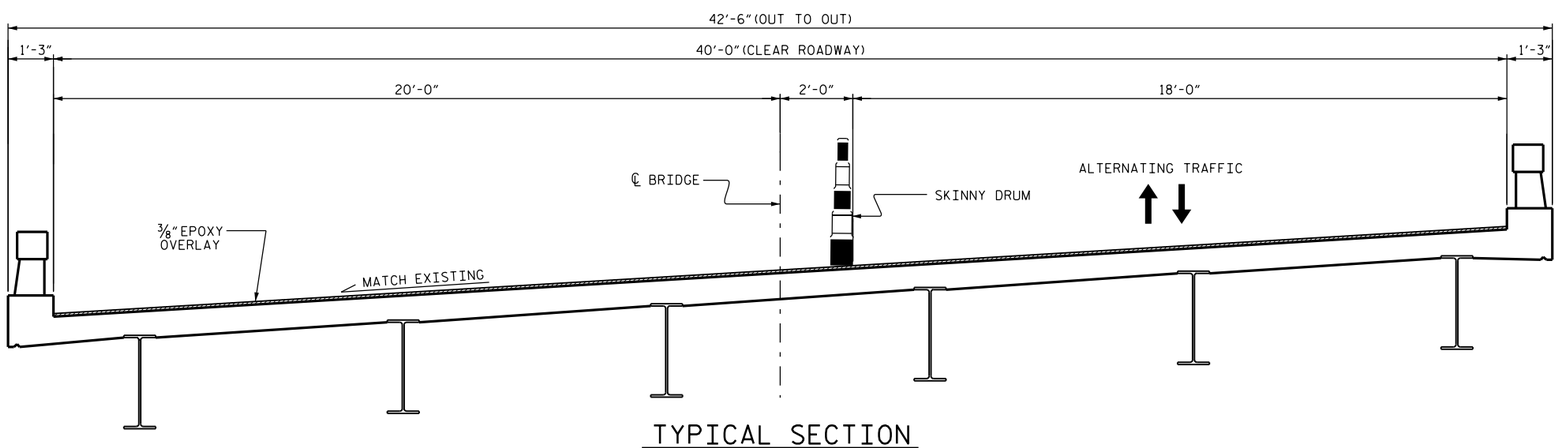

TYPICAL SECTION
(LEFT LANE OVERLAY WORK)

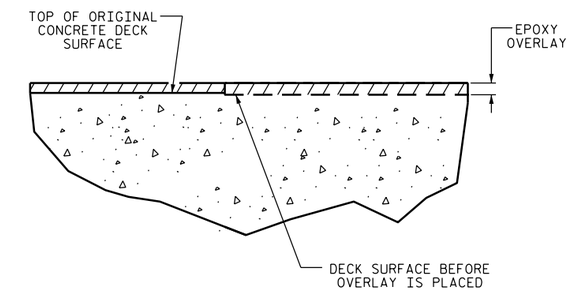

DETAIL FOR EPOXY OVERLAY

PROJECT NO. BP-5500G
DUPLIN COUNTY
BRIDGE NO. 30

DocuSigned by:
W. Matthew Clarke
1EB20097EAAF437...
3/4/2015

NORTH CAROLINA PROFESSIONAL SEAL 40257 ENGINEER W. MATTHEW CLARKE

STATE OF NORTH CAROLINA
DEPARTMENT OF TRANSPORTATION
RALEIGH

TYPICAL SECTION & EPOXY OVERLAY DETAIL

REVISIONS						SHEET NO.
NO.	BY:	DATE:	NO.	BY:	DATE:	S-4
1			3			TOTAL SHEETS
2			4			20

DRAWN BY : S. T. SANDOR DATE : 11/2014
CHECKED BY : W. M. CLARKE DATE : 11/2014

25-FEB-2015 07:07
S:\PRS\POC\Squad C\Preservation_Projects\BP-5500\G\Final\DUPLIN30_SD_TS -Staged.dgn-uncompress
ssandor