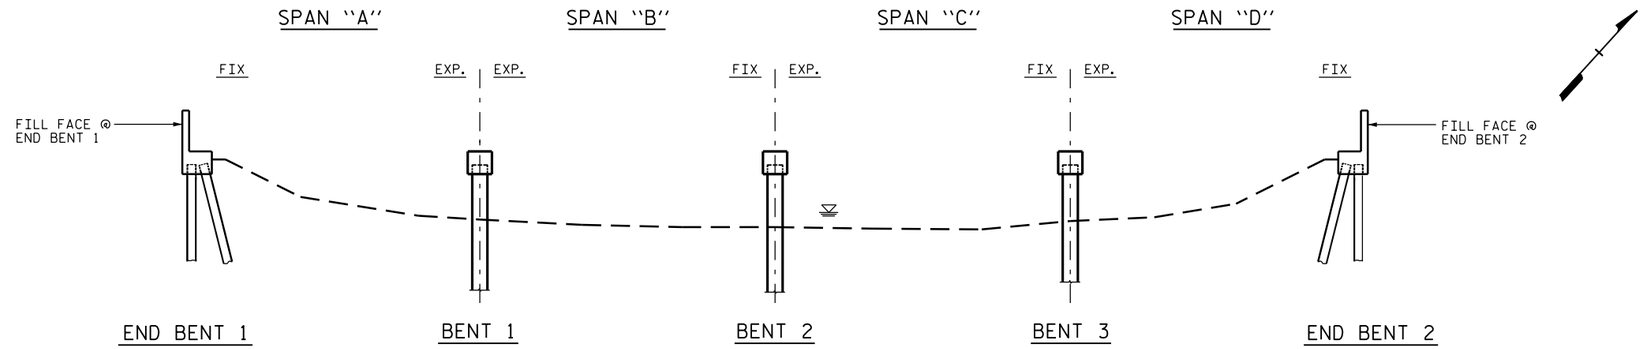

NOTE: EXISTING GROUNDLINE AND WATER ELEVATION FROM 06/20/2012 INSPECTION REPORT.

SECTION ALONG ℄ ROADWAY

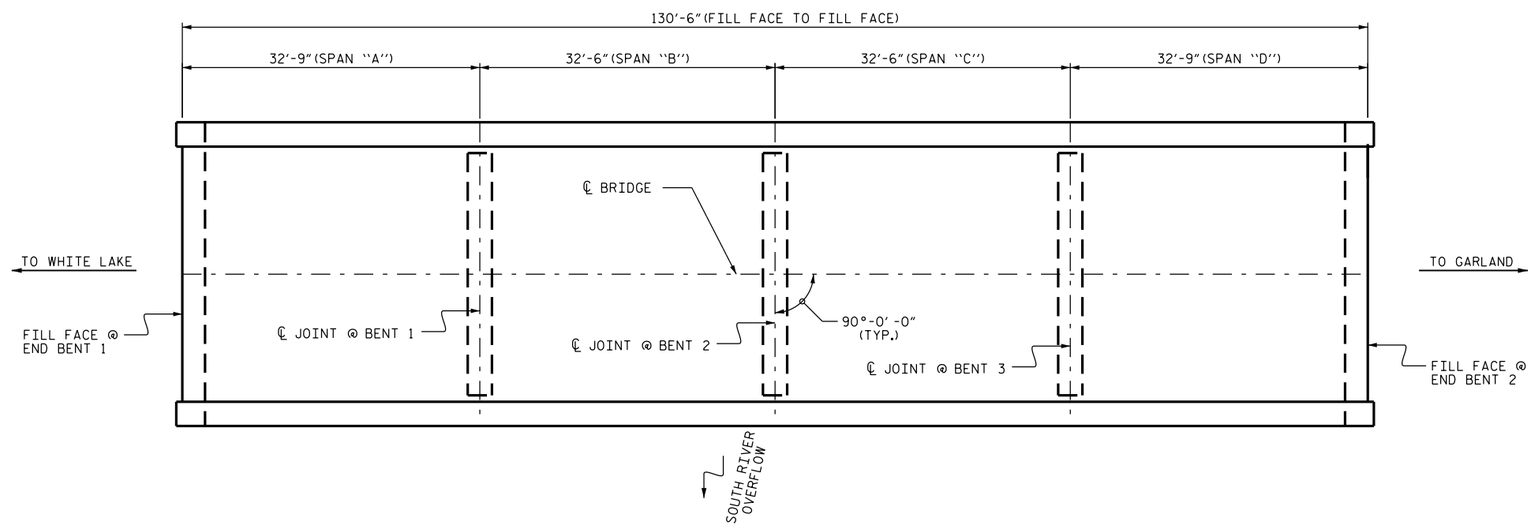

PLAN

PROJECT NO. BP-5500G

SAMPSON COUNTY

BRIDGE NO. 6

SHEET 1 OF 2

SCOPE OF WORK:

- REPLACE BEARINGS.
- PERFORM STRUCTURAL STEEL REPAIR.
- CLEAN AND PAINT STRUCTURAL STEEL.
- PARTIALLY REMOVE BRIDGE DECK CONCRETE, USING SCARIFICATION AND HYDRO-DEMOLITION METHODS.
- OVERLAY PREPARED BRIDGE DECK WITH LATEX MODIFIED CONCRETE - VERY EARLY STRENGTH.
- DEMOLISH EXISTING BRIDGE DECK JOINTS.
- RECONSTRUCT BRIDGE DECK JOINTS AND INSTALL NEW FOAM JOINT SEALS.
- GROOVE CONCRETE BRIDGE DECK.
- MILL AND PAVE ASPHALT APPROACHES.

DocuSigned by:
W. Matthew Clarke
1EB20097EAAF437...
3/4/2015

NORTH CAROLINA PROFESSIONAL SEAL 40257 ENGINEER W. MATTHEW CLARKE

STATE OF NORTH CAROLINA
DEPARTMENT OF TRANSPORTATION
RALEIGH

GENERAL DRAWING
BRIDGE #6 ON US 701
OVER SOUTH RIVER OVERFLOW

REVISIONS						SHEET NO.
NO.	BY:	DATE:	NO.	BY:	DATE:	S-8
1			3			TOTAL SHEETS
2			4			20

DRAWN BY : S. T. SANDOR DATE : 2/2014
CHECKED BY : W. M. CLARKE DATE : 2/2014

25-FEB-2015 07:05
S:\PRS\POC\Squad C\Preservation_Projects\BP-5500\G\Final\SAMPSON6_SD_GD.dgn
ssandor