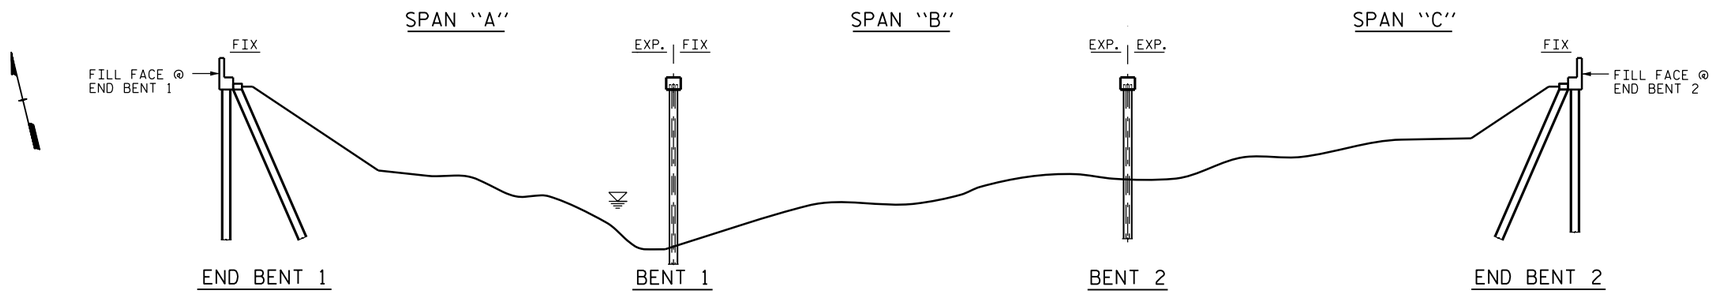

SECTION ALONG ℄ ROADWAY

NOTE: EXISTING GROUNDLINE AND WATER ELEVATION FROM 06/20/2013 INSPECTION REPORT.

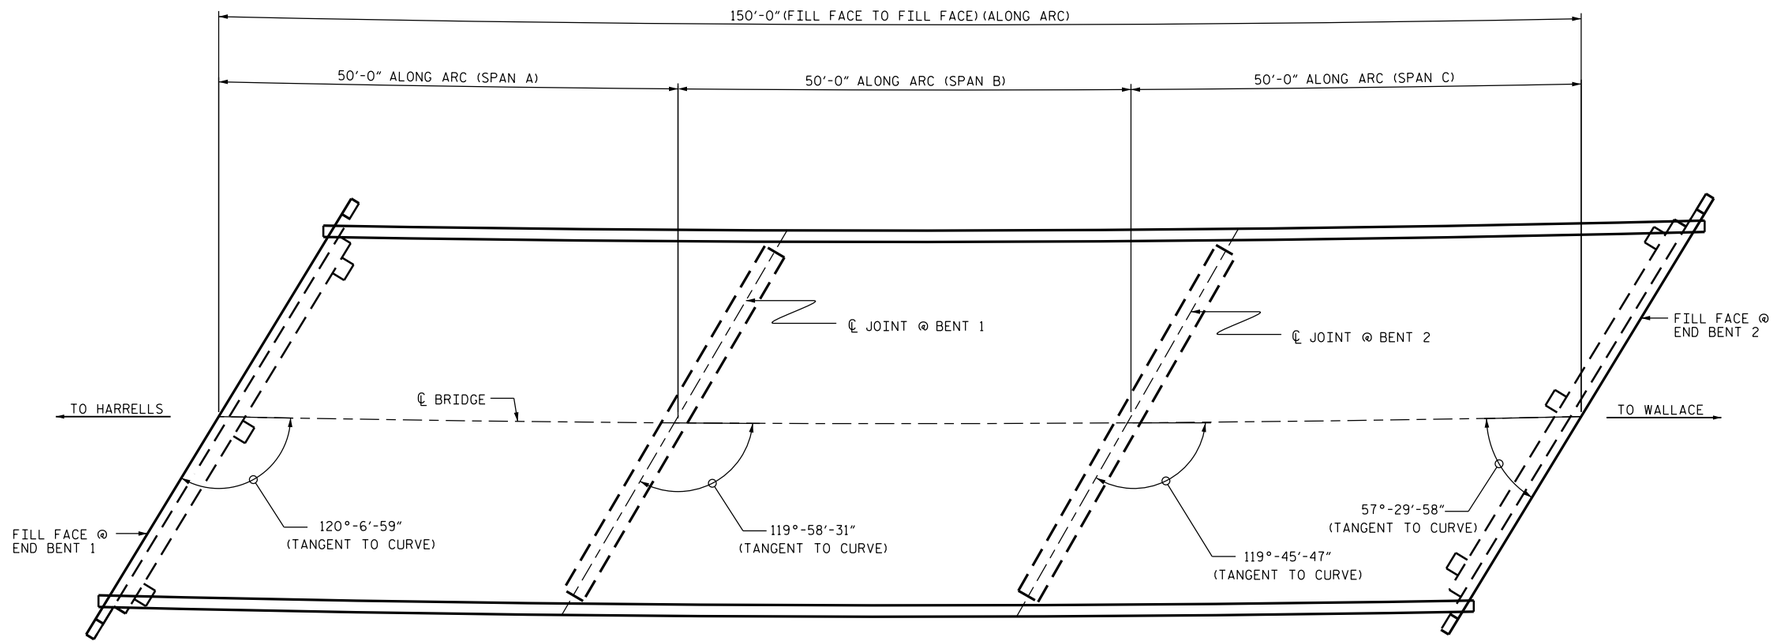

PLAN

SCOPE OF WORK:

- PARTIALLY REMOVE BRIDGE DECK CONCRETE, USING SHOTBLAST METHOD.
- OVERLAY PREPARED BRIDGE DECK WITH EPOXY OVERLAY SYSTEM.
- DEMOLISH EXISTING BRIDGE DECK JOINTS.
- RECONSTRUCT BRIDGE DECK JOINTS AND INSTALL NEW FOAM JOINT SEALS.
- MILL AND PAVE ASPHALT APPROACHES.

PROJECT NO. BP-5500G
DUPLIN COUNTY
BRIDGE NO. 30

SHEET 1 OF 2

DocuSigned by:
W. Matthew Clarke
1EB20097EAAF437...
3/4/2015

NORTH CAROLINA PROFESSIONAL SEAL 40257 ENGINEER W. MATTHEW CLARKE

STATE OF NORTH CAROLINA
DEPARTMENT OF TRANSPORTATION
RALEIGH

GENERAL DRAWING
BRIDGE #30 ON NC 41
OVER ROCKFISH CREEK

REVISIONS						SHEET NO.
NO.	BY:	DATE:	NO.	BY:	DATE:	S-2
1			3			TOTAL SHEETS
2			4			20

DRAWN BY : S. T. SANDOR DATE : 03/2014
CHECKED BY : W. M. CLARKE DATE : 04/2014

25-FEB-2015 07:05
S:\PRS\POC\Squad C\Preservation_Projects\BP-5500\G\Final\DUPLIN30_SD_GD.dgn
ssandor