SUMMARY OF QUANTITIES

	ESTIMATE	ACTUAL
CONCRETE DECK REPAIR FOR EPOXY OVERLAY	5 SQ. FT.	
BRIDGE JOINT DEMOLITION	85 SQ. FT.	
EPOXY OVERLAY SYSTEM	5,900 SQ. FT.	

NOTE:

FOR BRIDGE JOINT DEMOLITION, SEE "JOINT DETAILS" SHEET.

FOR SECTIONS A-A AND B-B, SEE "JOINT DETAILS" SHEET.

CONCRETE DECK REPAIR FOR EPOXY OVERLAY IS NOT ANTICIPATED. TOKEN PAY ITEM IS INDICATED FOR PRICING PURPOSES, IN CASE UNANTICIPATED REPAIR AREAS ARE ENCOUNTERED.

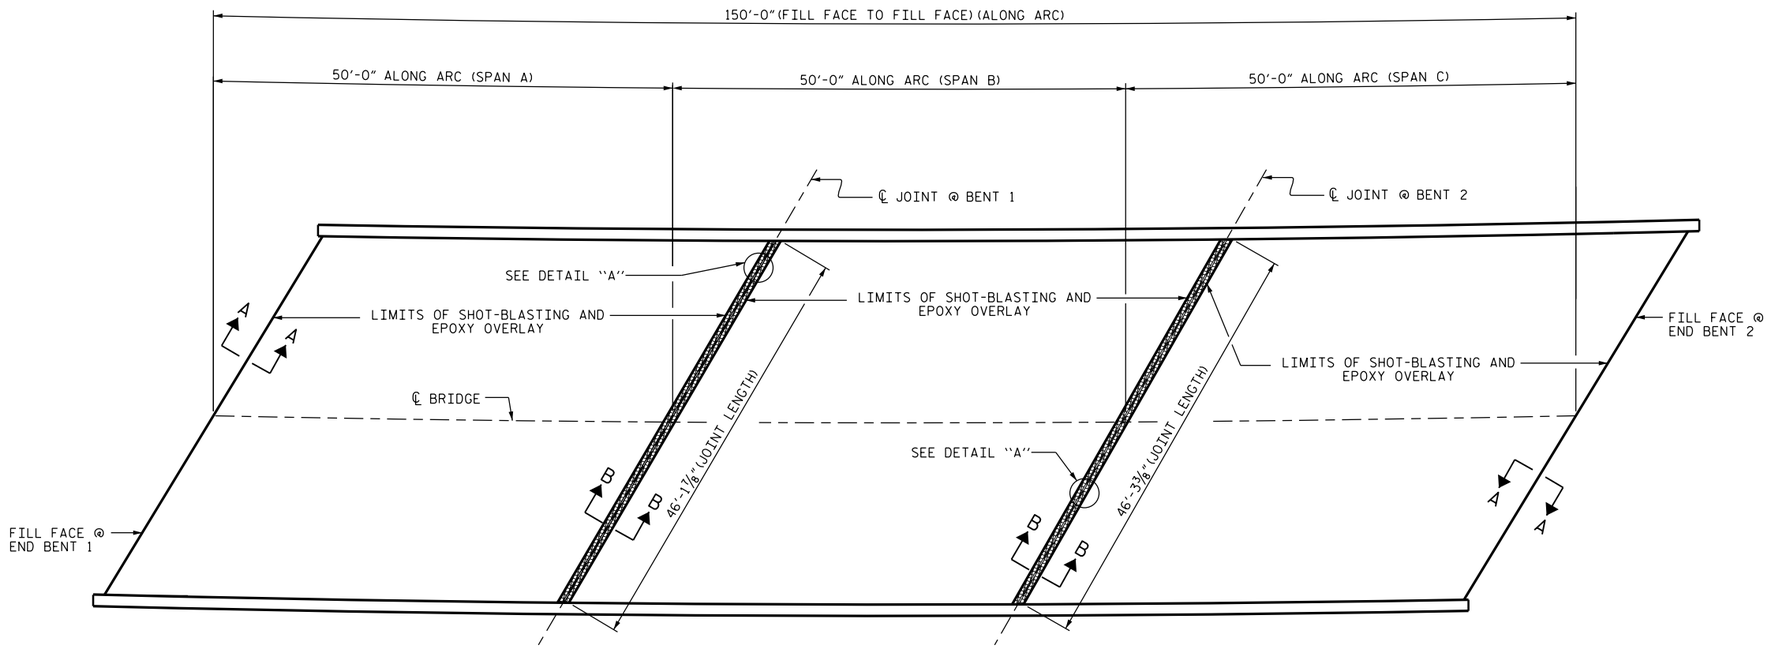

PLAN

(SEE SHEET S-6 FOR SECTION A-A AND B-B)

EPOXY OVERLAY

BRIDGE JOINT DEMOLITION

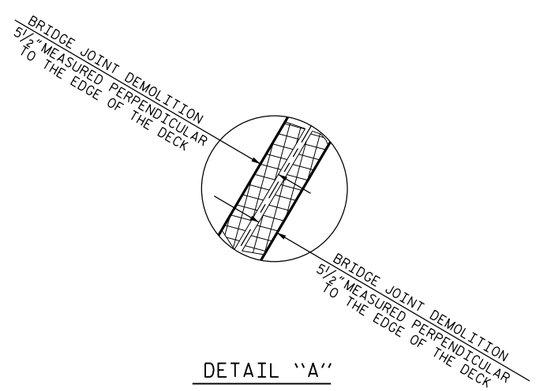

DETAIL "A"

PROJECT NO. BP-5500G

DUPLIN COUNTY

BRIDGE NO. 30

DocuSigned by:
W. Matthew Clarke
1EB20097EAAF437...
3/4/2015

NORTH CAROLINA PROFESSIONAL SEAL 40257 ENGINEER W. MATTHEW CLARKE

STATE OF NORTH CAROLINA
DEPARTMENT OF TRANSPORTATION
RALEIGH

SURFACE PREPARATION AND EPOXY OVERLAY

REVISIONS								SHEET NO.
NO.	BY:	DATE:	NO.	BY:	DATE:			S-5
1			3					TOTAL SHEETS
2			4					20

DRAWN BY : S. T. SANDOR DATE : 03/2014

CHECKED BY : W. M. CLARKE DATE : 03/2014

25-FEB-2015 07:05
S:\PRS\POC\Squad C\Preservation_Projects\BP-5500\G\Final\DUPLIN30_SD_S*.dgn
ssandor