PROJ. REFERENCE NO.	SHEET NO.
BP-5500G	TMP-4

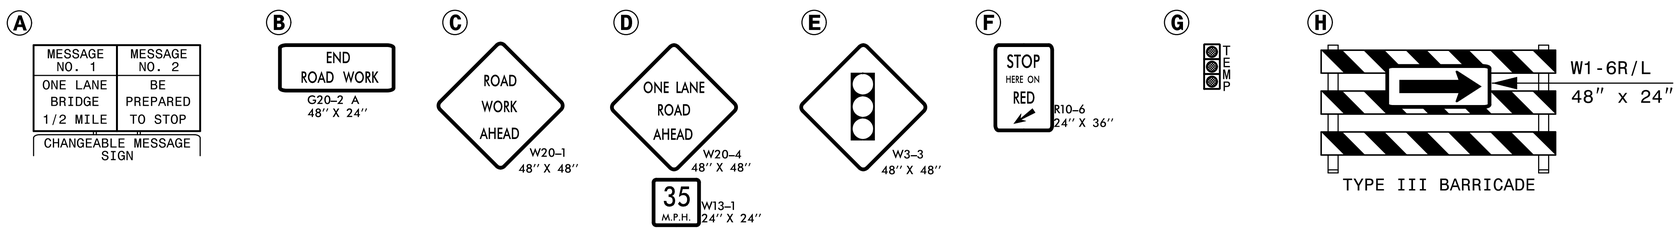

WBL CONSTRUCTION

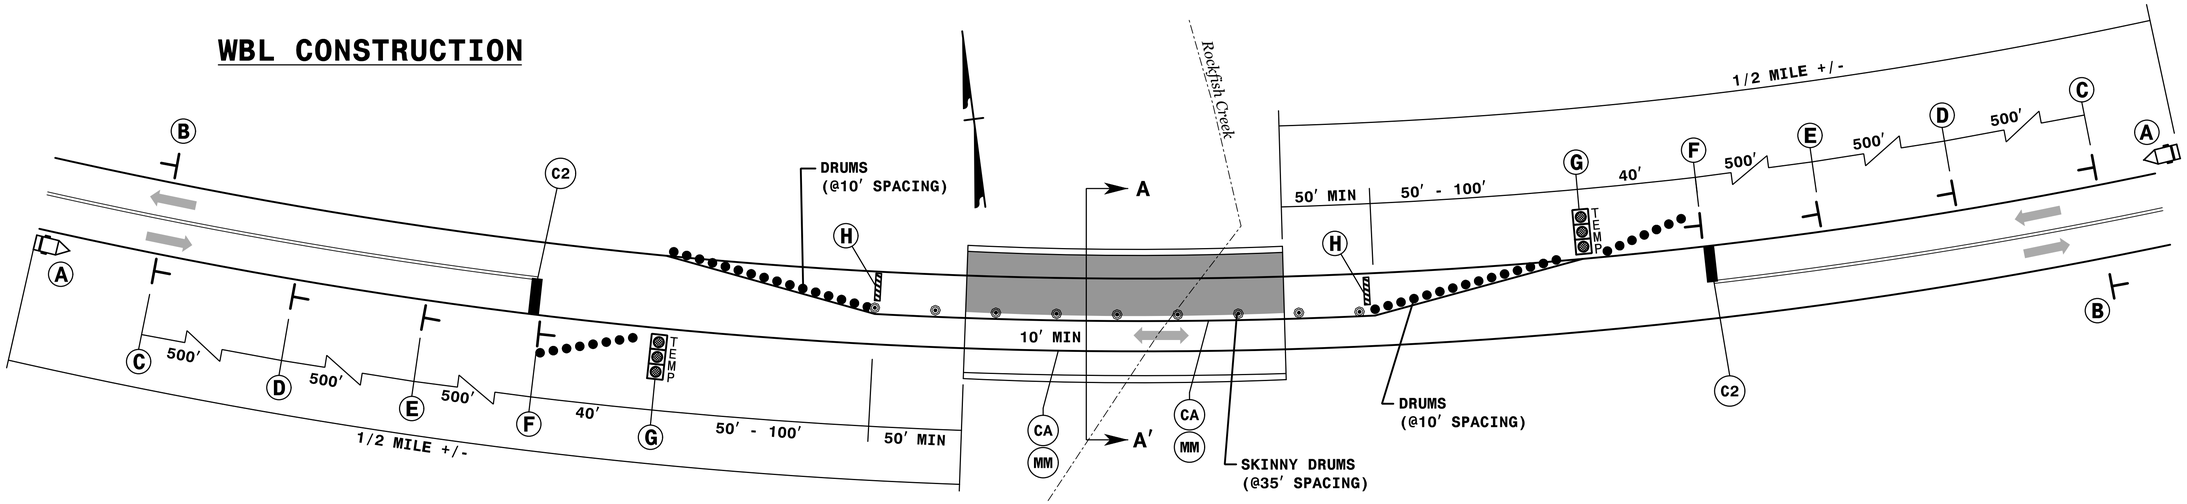

EBL CONSTRUCTION

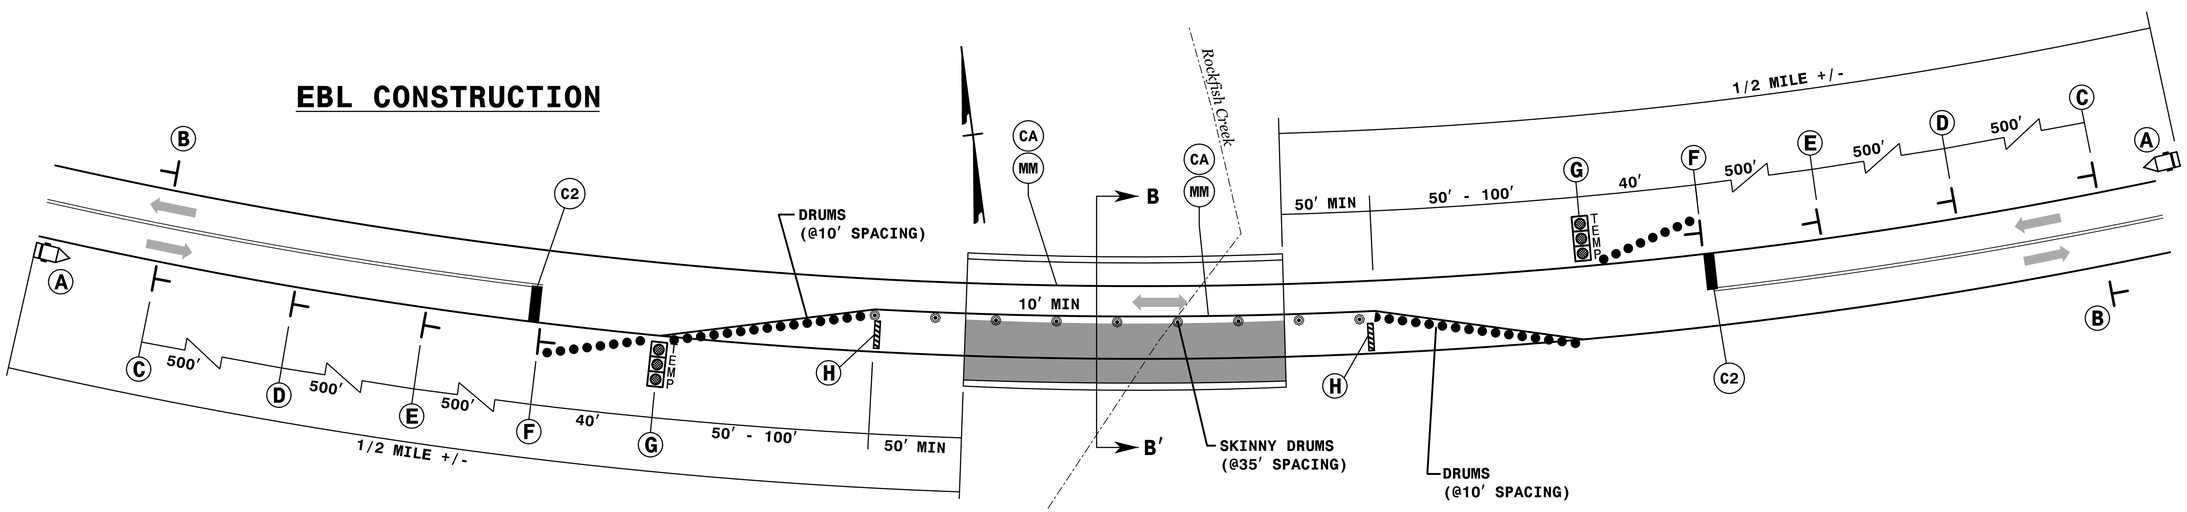

NOTES:

- ALL SIGNS, CMS BOARDS, TEMPORARY STOP BARS AND TEMPORARY TRAFFIC SIGNAL SYSTEMS ARE TO REMAIN IN PLACE UNTIL TRAFFIC IS RETURNED TO A TO-LANE, TWO-WAY PATTERN.
- REMOVE CONFLICTING PAVEMENT MARKINGS BETWEEN STOP BARS.
- REFER TO SHEET TMP-5 FOR CUT-SECTIONS.

APPROVED: DocuSigned by: Rhonda Early 8E4E3F2A3D3D4B8... DATE: 12/9/2024

SEAL

NORTH CAROLINA PROFESSIONAL SEAL 023521 ENGINEER RHONDA B. EARLY

DIVISION OF HIGHWAYS STATE OF NORTH CAROLINA DEPARTMENT OF TRANSPORTATION WORK ZONE TRAFFIC CONTROL

HNTB

HNTB NORTH CAROLINA, P.C.
343 E. Six Forks Road, Suite 200
Raleigh, North Carolina 27609
NC License No: C-1554

TRANSPORTATION MANAGEMENT PLAN

AREA 2 DETAIL

8/17/99

REVISIONS

QA/QC STAGE:

REVIEW:
CONCUR:
REVISE:
VERIFY:

4:24:26 PM
\\BP-5500G_te_TMP_04 detail.dgn
$$$$USERNAME$$$$