PROJ. REFERENCE NO.	SHEET NO.
BP-5500G	TMP-3

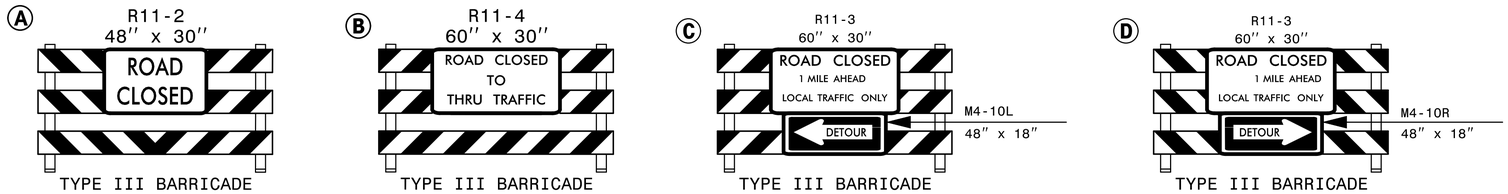

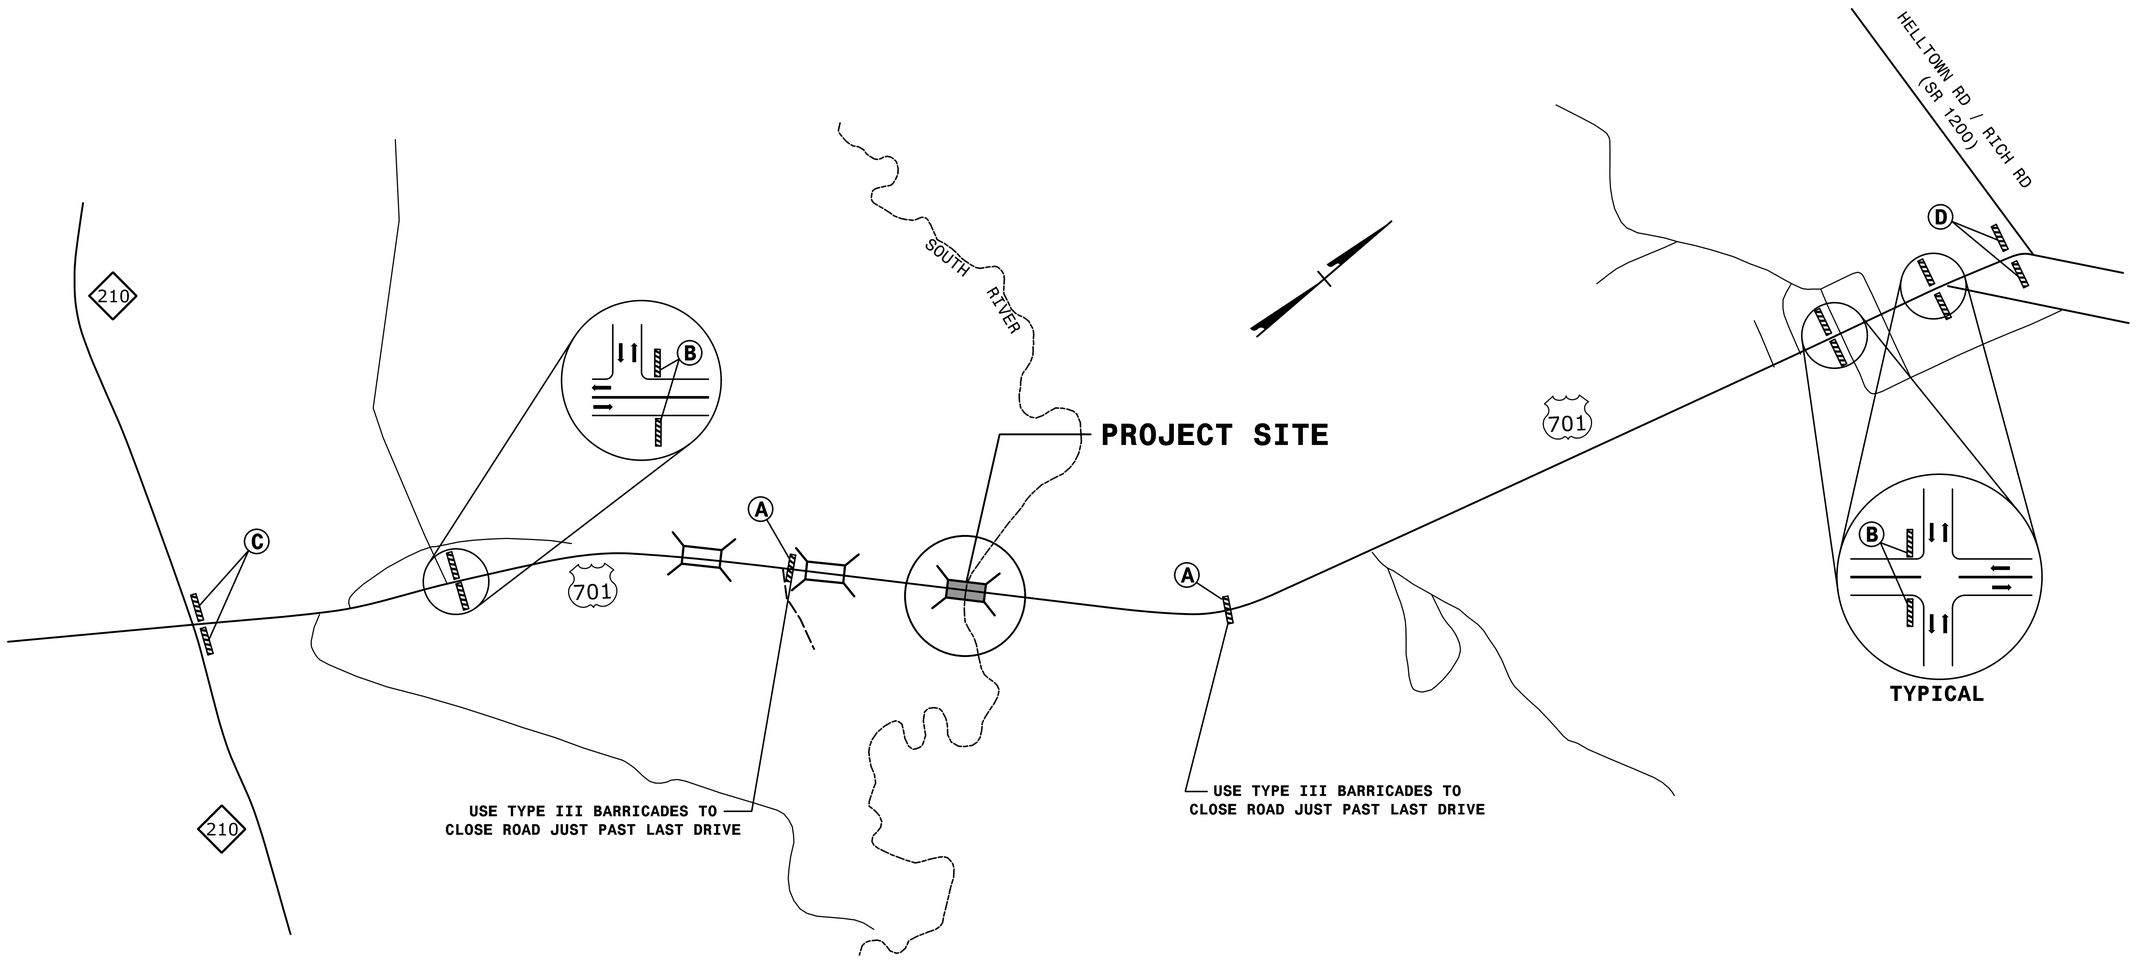

NOTES:
- REFER TO RSD 1101.03 (SHEET 1 OF 9) FOR ADDITIONAL SIGNS AND DEVICES.
- SEE SHEET TMP-2 FOR DETOUR SIGNING

HNTB NORTH CAROLINA, P.C.
343 E. Six Forks Road, Suite 200
Raleigh, North Carolina 27609
NC License No: C-1554

APPROVED: DocuSigned by: Rhonda Early DATE: 12/9/2014
SEE INFORMATION

SEAL

NORTH CAROLINA PROFESSIONAL SEAL 023521 ENGINEER RHONDA B. EARLY

DIVISION OF HIGHWAYS
STATE OF NORTH CAROLINA
DEPARTMENT OF TRANSPORTATION
WORK ZONE TRAFFIC CONTROL

TRANSPORTATION MANAGEMENT PLAN

AREA 1
DETAIL

REVISIONS

QA/QC STAGE:
REVIEW:
CONCUR:
REVISE:
VERIFY:

8/17/99

4:24:47 PM
\\BP-5500G_te_TMP_03 detail.dgn
$$$$USERNAME$$$$