PROJECT REFERENCE NO.	SHEET NO.
SS-4903BR	5

ROADWAY DESIGN ENGINEER

NORTH CAROLINA PROFESSIONAL SEAL 14493 ENGINEER JAMES STAFFORD GOODNIGHT, JR.

James S. Goodnight, Jr.

Digitally signed by James S. Goodnight, Jr. Date: 2017.05.03 08:09:38 -04'00'

HYDRAULICS ENGINEER

NORTH CAROLINA PROFESSIONAL SEAL 26971 ENGINEER JOSHUA G. DALTON

DocuSigned by: Joshua G. Dalton 7D8A8C8C1499486...

5/2/2017

DOCUMENT NOT CONSIDERED FINAL UNLESS ALL SIGNATURES COMPLETED

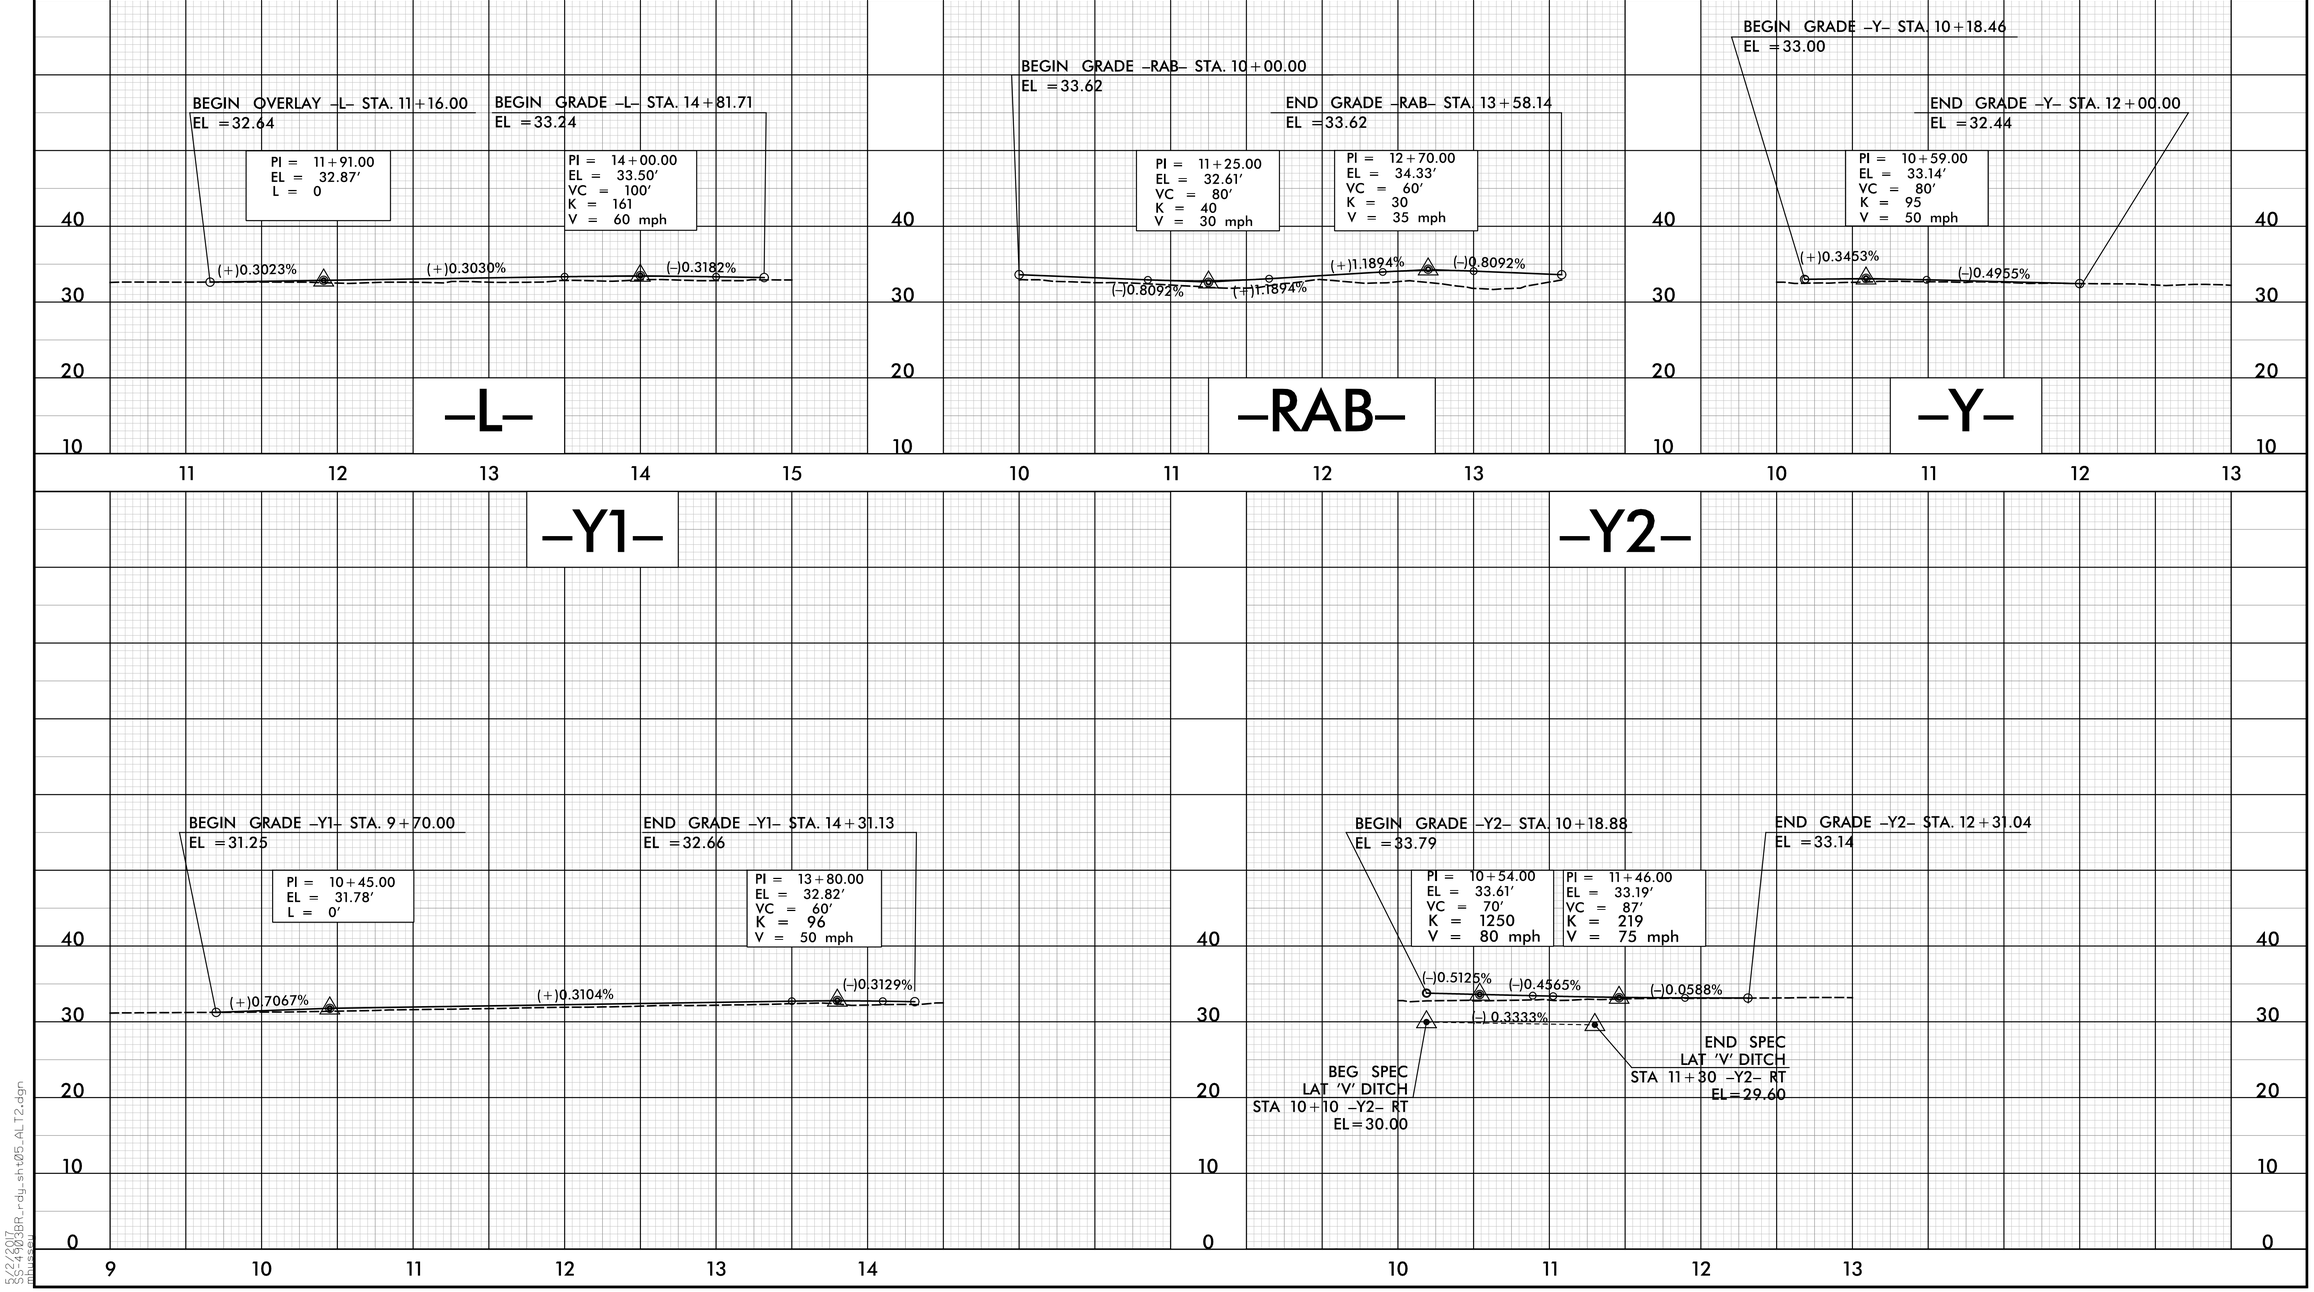

5/28/99

5/2/2017
SS-4903BR_rdy_sh05_ALT2.dgn
mhussey