CH ENGINEERING
3220 GLEN ROYAL RD. RALEIGH, NC 27617
TELE 919.788.0224 FAX 919.788.0232
NC LICENSE #P-0189

PROJECT REFERENCE NO.	SHEET NO.
SS-4903BR	UC-5
DESIGNED BY: EMT	
DRAWN BY: EMT	
CHECKED BY: MAC	
APPROVED BY:	
REVISED:	
NORTH CAROLINA DEPARTMENT OF TRANSPORTATION	
UTILITIES ENGINEERING SECTION PHONE:(919)707-6690 FAX:(919)250-4151	UTILITY CONSTRUCTION PLANS ONLY

NORTH CAROLINA PROFESSIONAL SEAL 028912 ENGINEER ERIC M TWEED
DocuSigned by: Eric Tweed 30DC82B18190415 5/25/2017

UTILITY CONSTRUCTION

DOCUMENT NOT CONSIDERED FINAL UNTIL ALL SIGNATURES ARE COMPLETED

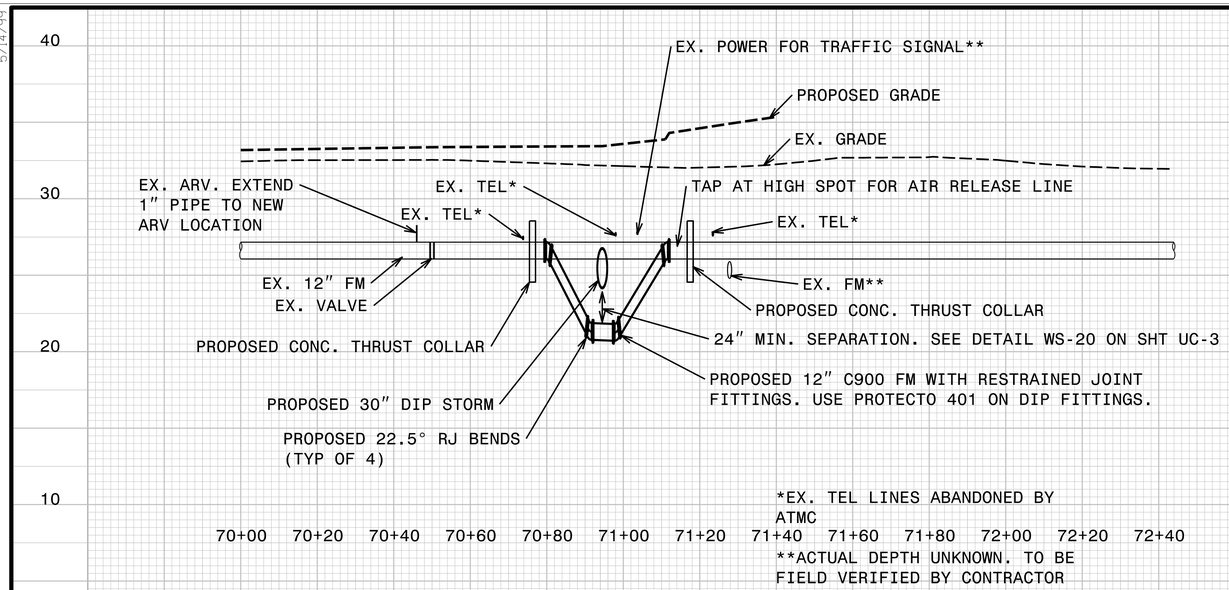

*EX. TEL LINES ABANDONED BY ATMC

**ACTUAL DEPTH UNKNOWN. TO BE FIELD VERIFIED BY CONTRACTOR

FORCEMAIN RELOCATION PROFILE

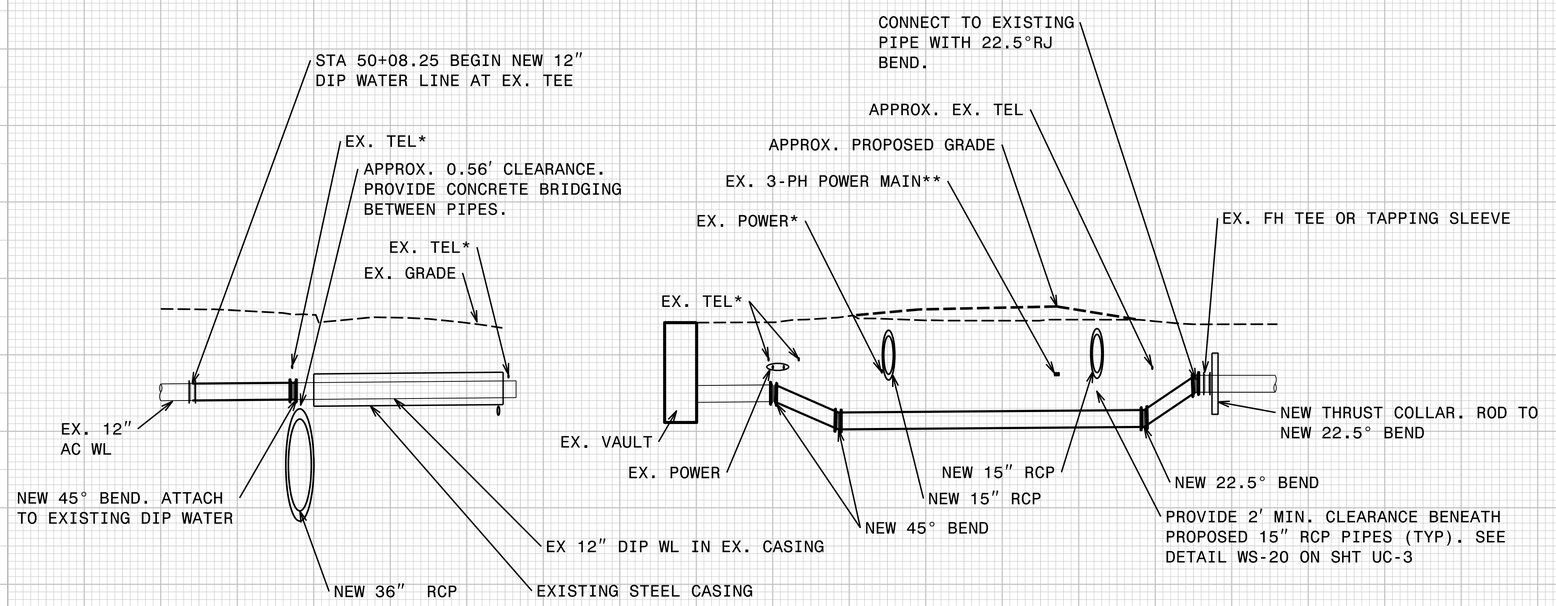

**ACTUAL DEPTH UNKNOWN. TO BE FIELD VERIFIED BY CONTRACTOR

WATER LINE RELOCATION PROFILE

5/14/99
DATE: 9/9/99 TIME: 8:00 AM