PROJ. REFERENCE NO.	SHEET NO.
SS-4903BR	TMP-5

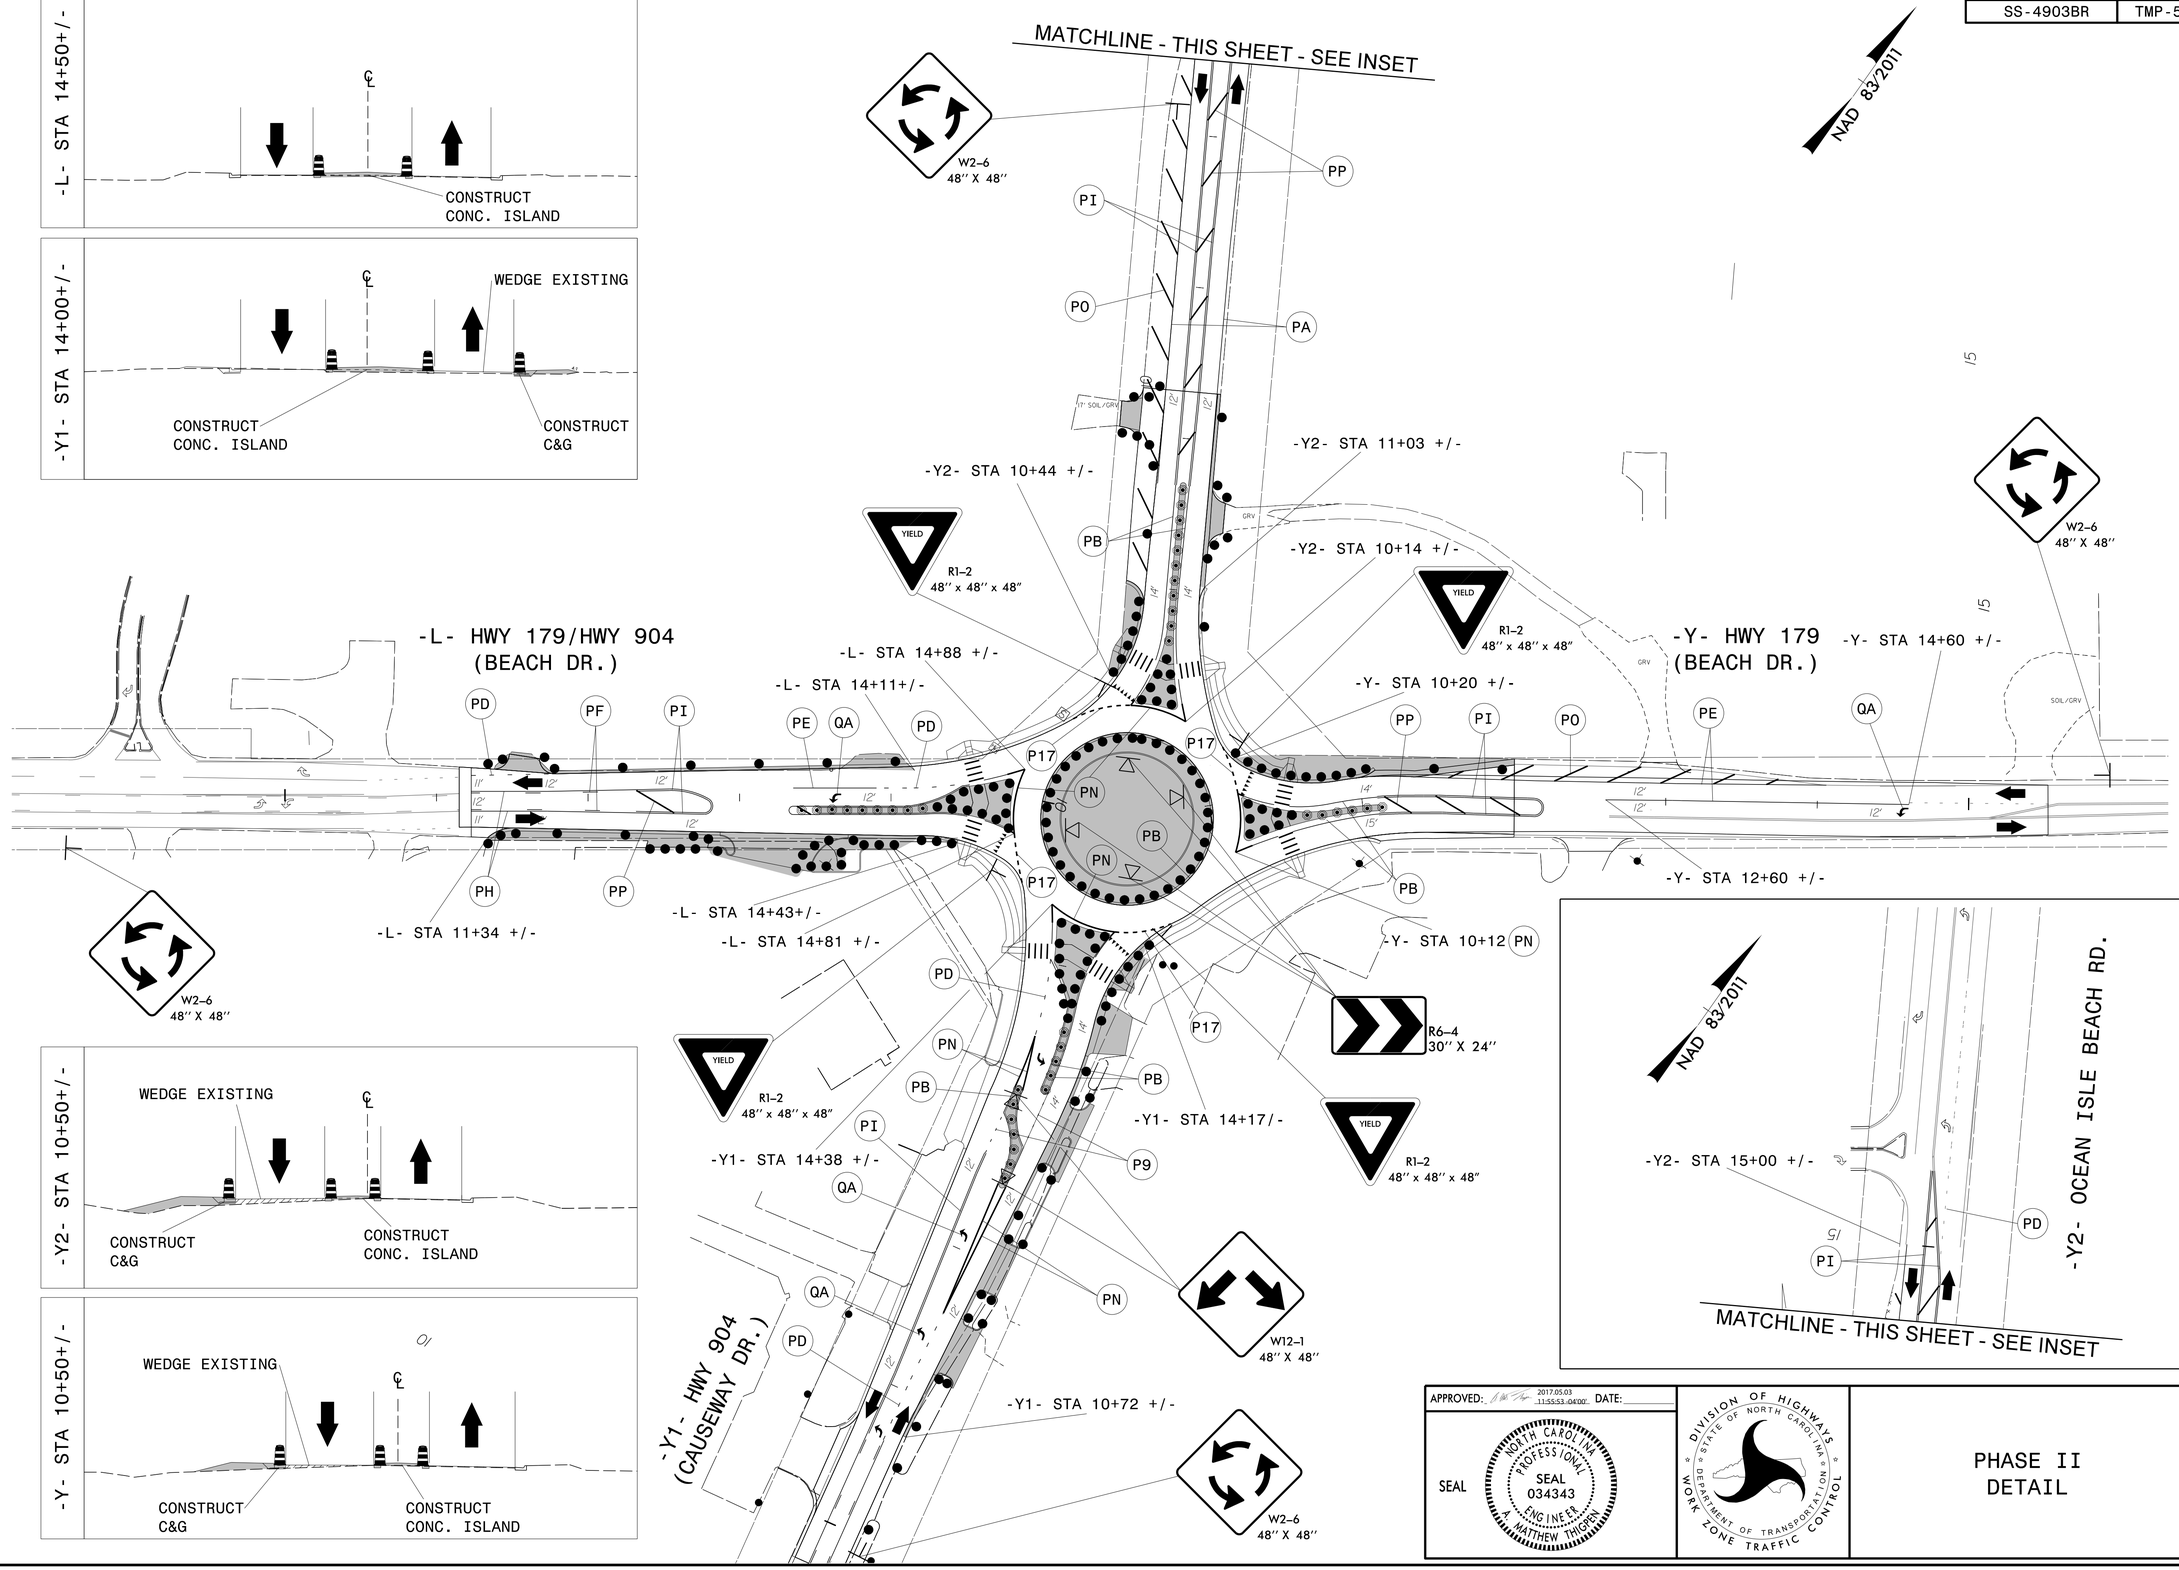

APPROVED: 2017.05.03 11:55:53 -04'00' DATE:

SEAL

NORTH CAROLINA PROFESSIONAL SEAL 034343 ENGINEER MATTHEW THIGPEN

DIVISION OF HIGHWAYS STATE OF NORTH CAROLINA DEPARTMENT OF TRANSPORTATION WORK ZONE TRAFFIC CONTROL

PHASE II
DETAIL

5/3/2017
\\vhb\proj\Raleigh\38286.04 NCDOT SS-4903BR\NCDOT\TrafficTrafficControl\TCP\SS-4903BR_tc_tmp_05.dgn
User:mthigpen