EROSION CONTROL PLAN
CLEARING AND GRUBBING

PROJECT REFERENCE NO.	SHEET NO.
SS-4903BR	EC-04/CONST.04
R/W SHEET NO.	
ROADWAY DESIGN ENGINEER	HYDRAULICS ENGINEER

CLEARING AND GRUBBING
EROSION CONTROL FOR
CONSTRUCTION SHEET 04

NOTES: ANY DEVIATION FROM OPTIONS GIVEN WILL REQUIRE PRIOR APPROVAL BY ENGINEER.

ADDITIONAL EROSION CONTROL DEVICES MAY NEED TO BE INSTALLED AS DIRECTED BY THE ENGINEER.

DETAIL 1
SPECIAL LATERAL 'V' DITCH
(Not to Scale)

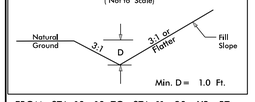

FROM STA. 10+10 TO STA. 11+30 -Y2- RT

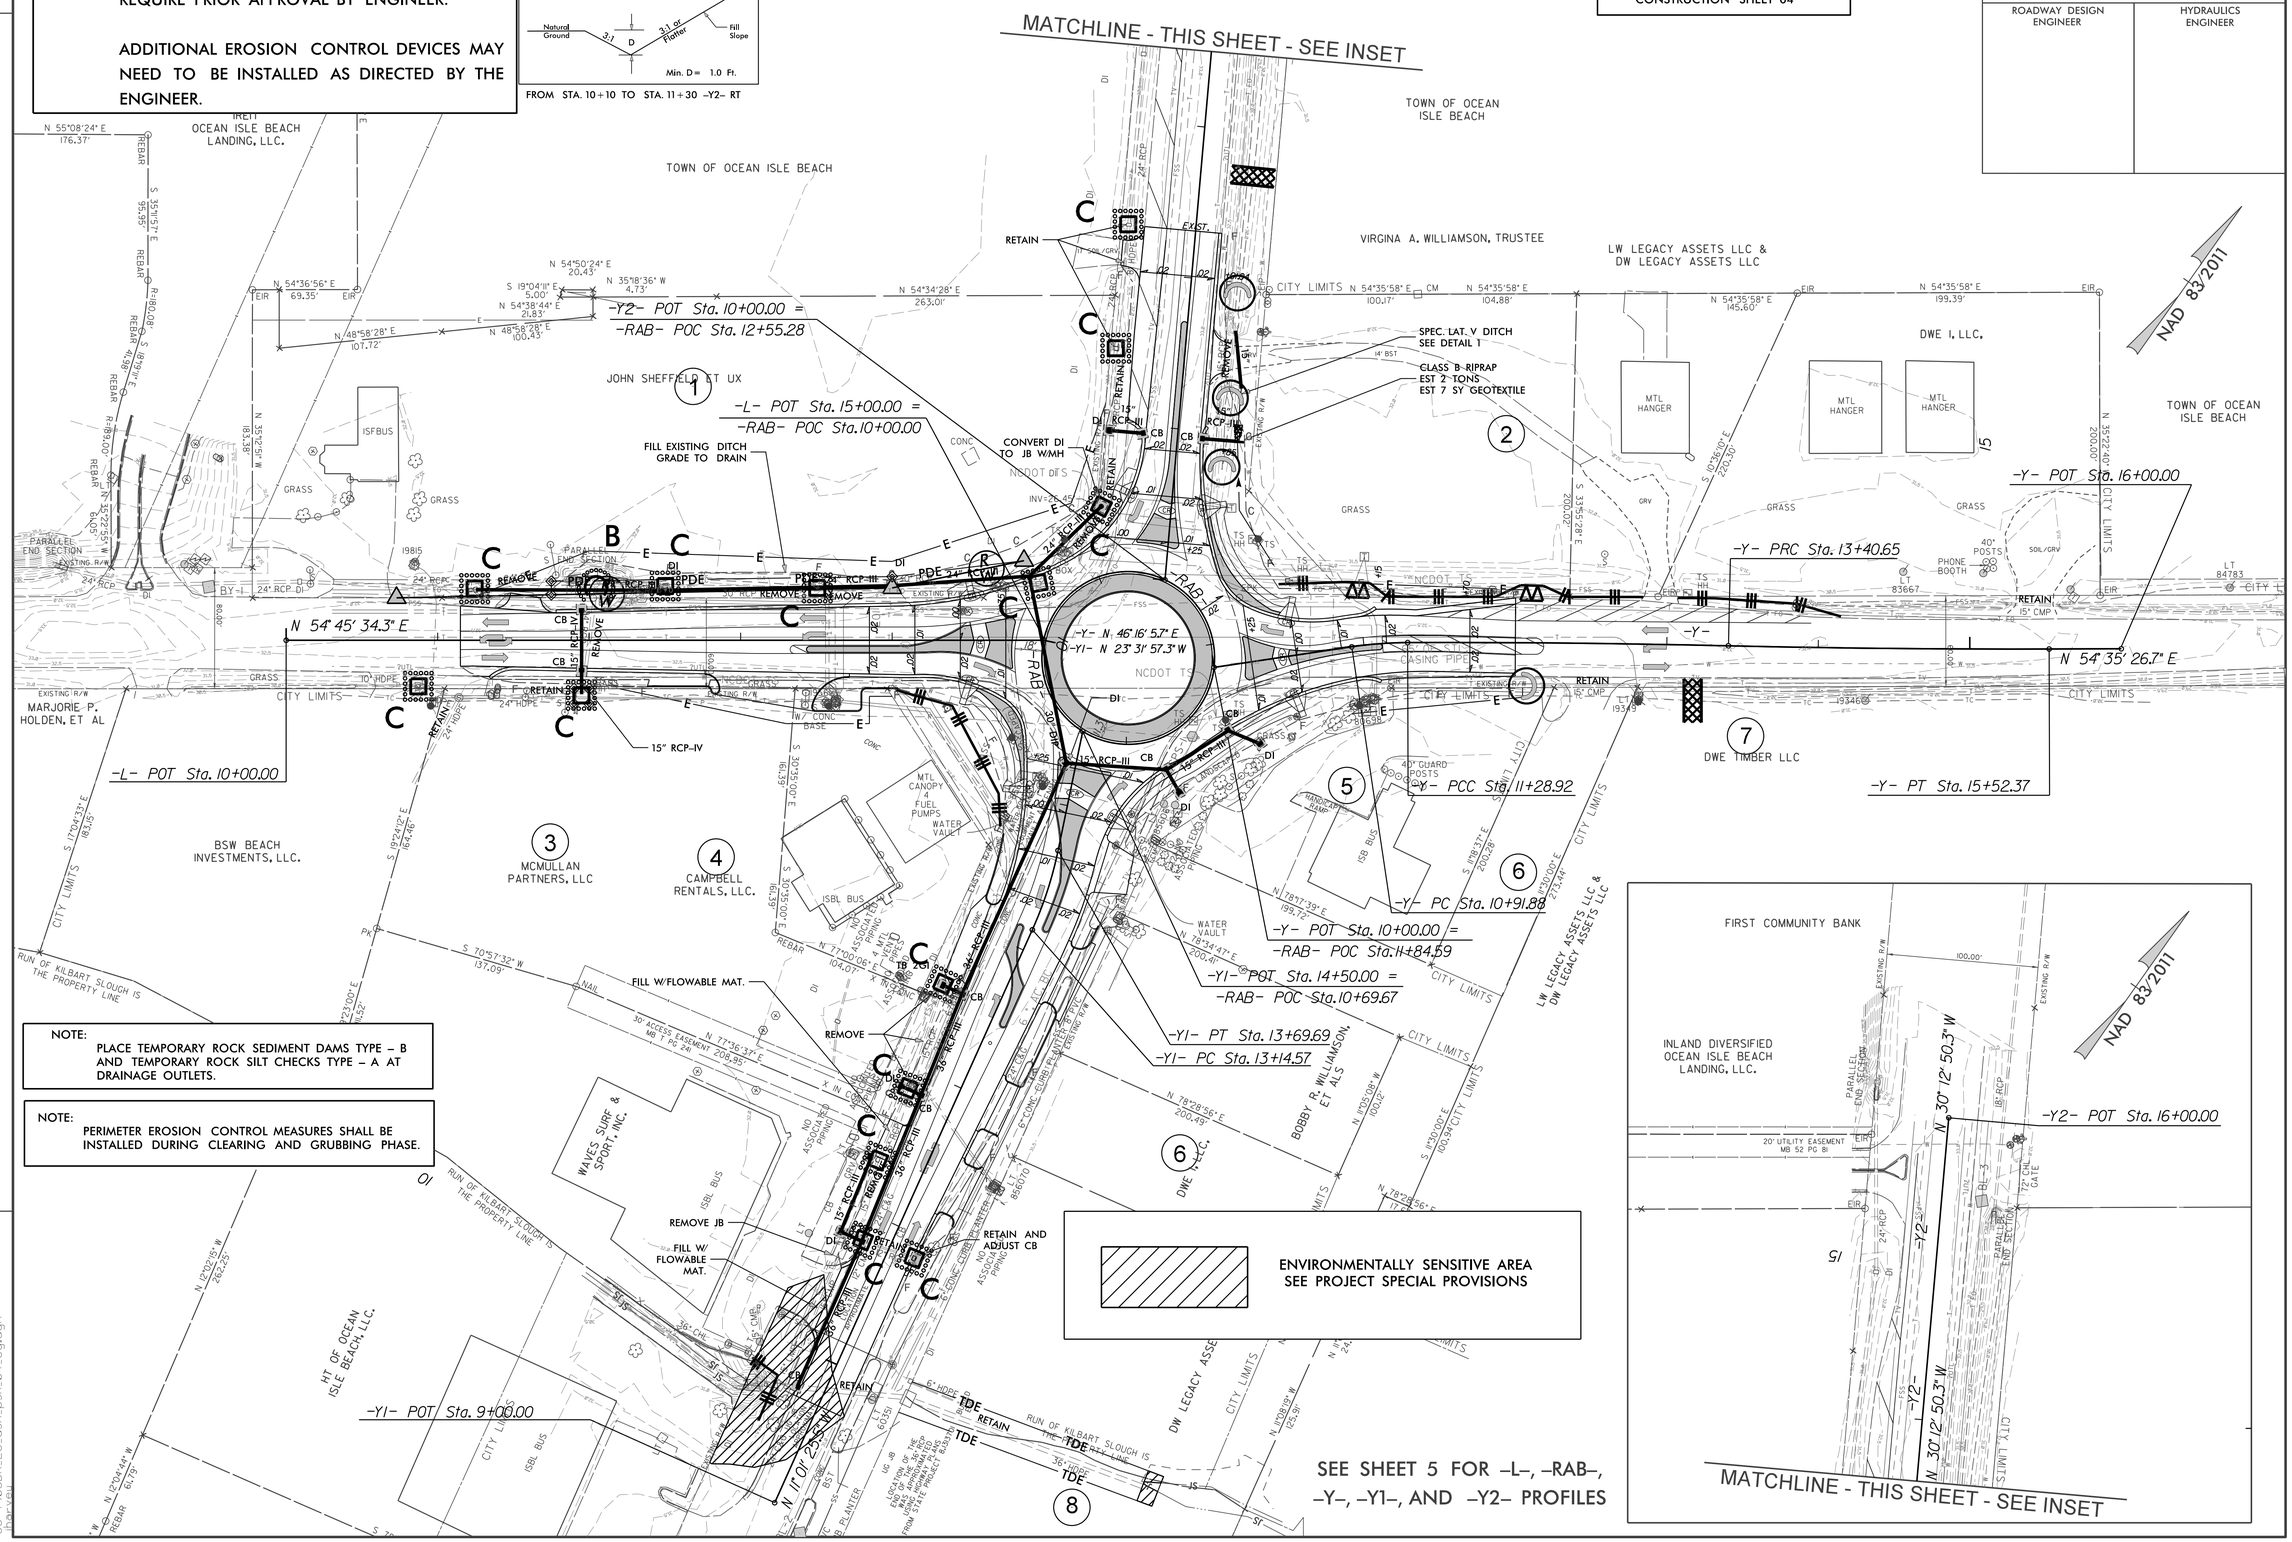

NOTE: PLACE TEMPORARY ROCK SEDIMENT DAMS TYPE - B AND TEMPORARY ROCK SILT CHECKS TYPE - A AT DRAINAGE OUTLETS.

NOTE: PERIMETER EROSION CONTROL MEASURES SHALL BE INSTALLED DURING CLEARING AND GRUBBING PHASE.

REVISIONS

8/17/99

6/10/2016
SS-4903BR_EC_dsn_psh_04_cg.dgn
hbarnes