PROJECT REFERENCE NO.	SHEET NO.
SS-4903BR	SIGN-6

APPROVED: 2017.05.03 10:32:50 -04'00'

DATE:

SEAL

NORTH CAROLINA PROFESSIONAL SEAL 034343 ENGINEER MATTHEW THIGPEN

NAD 83/2011

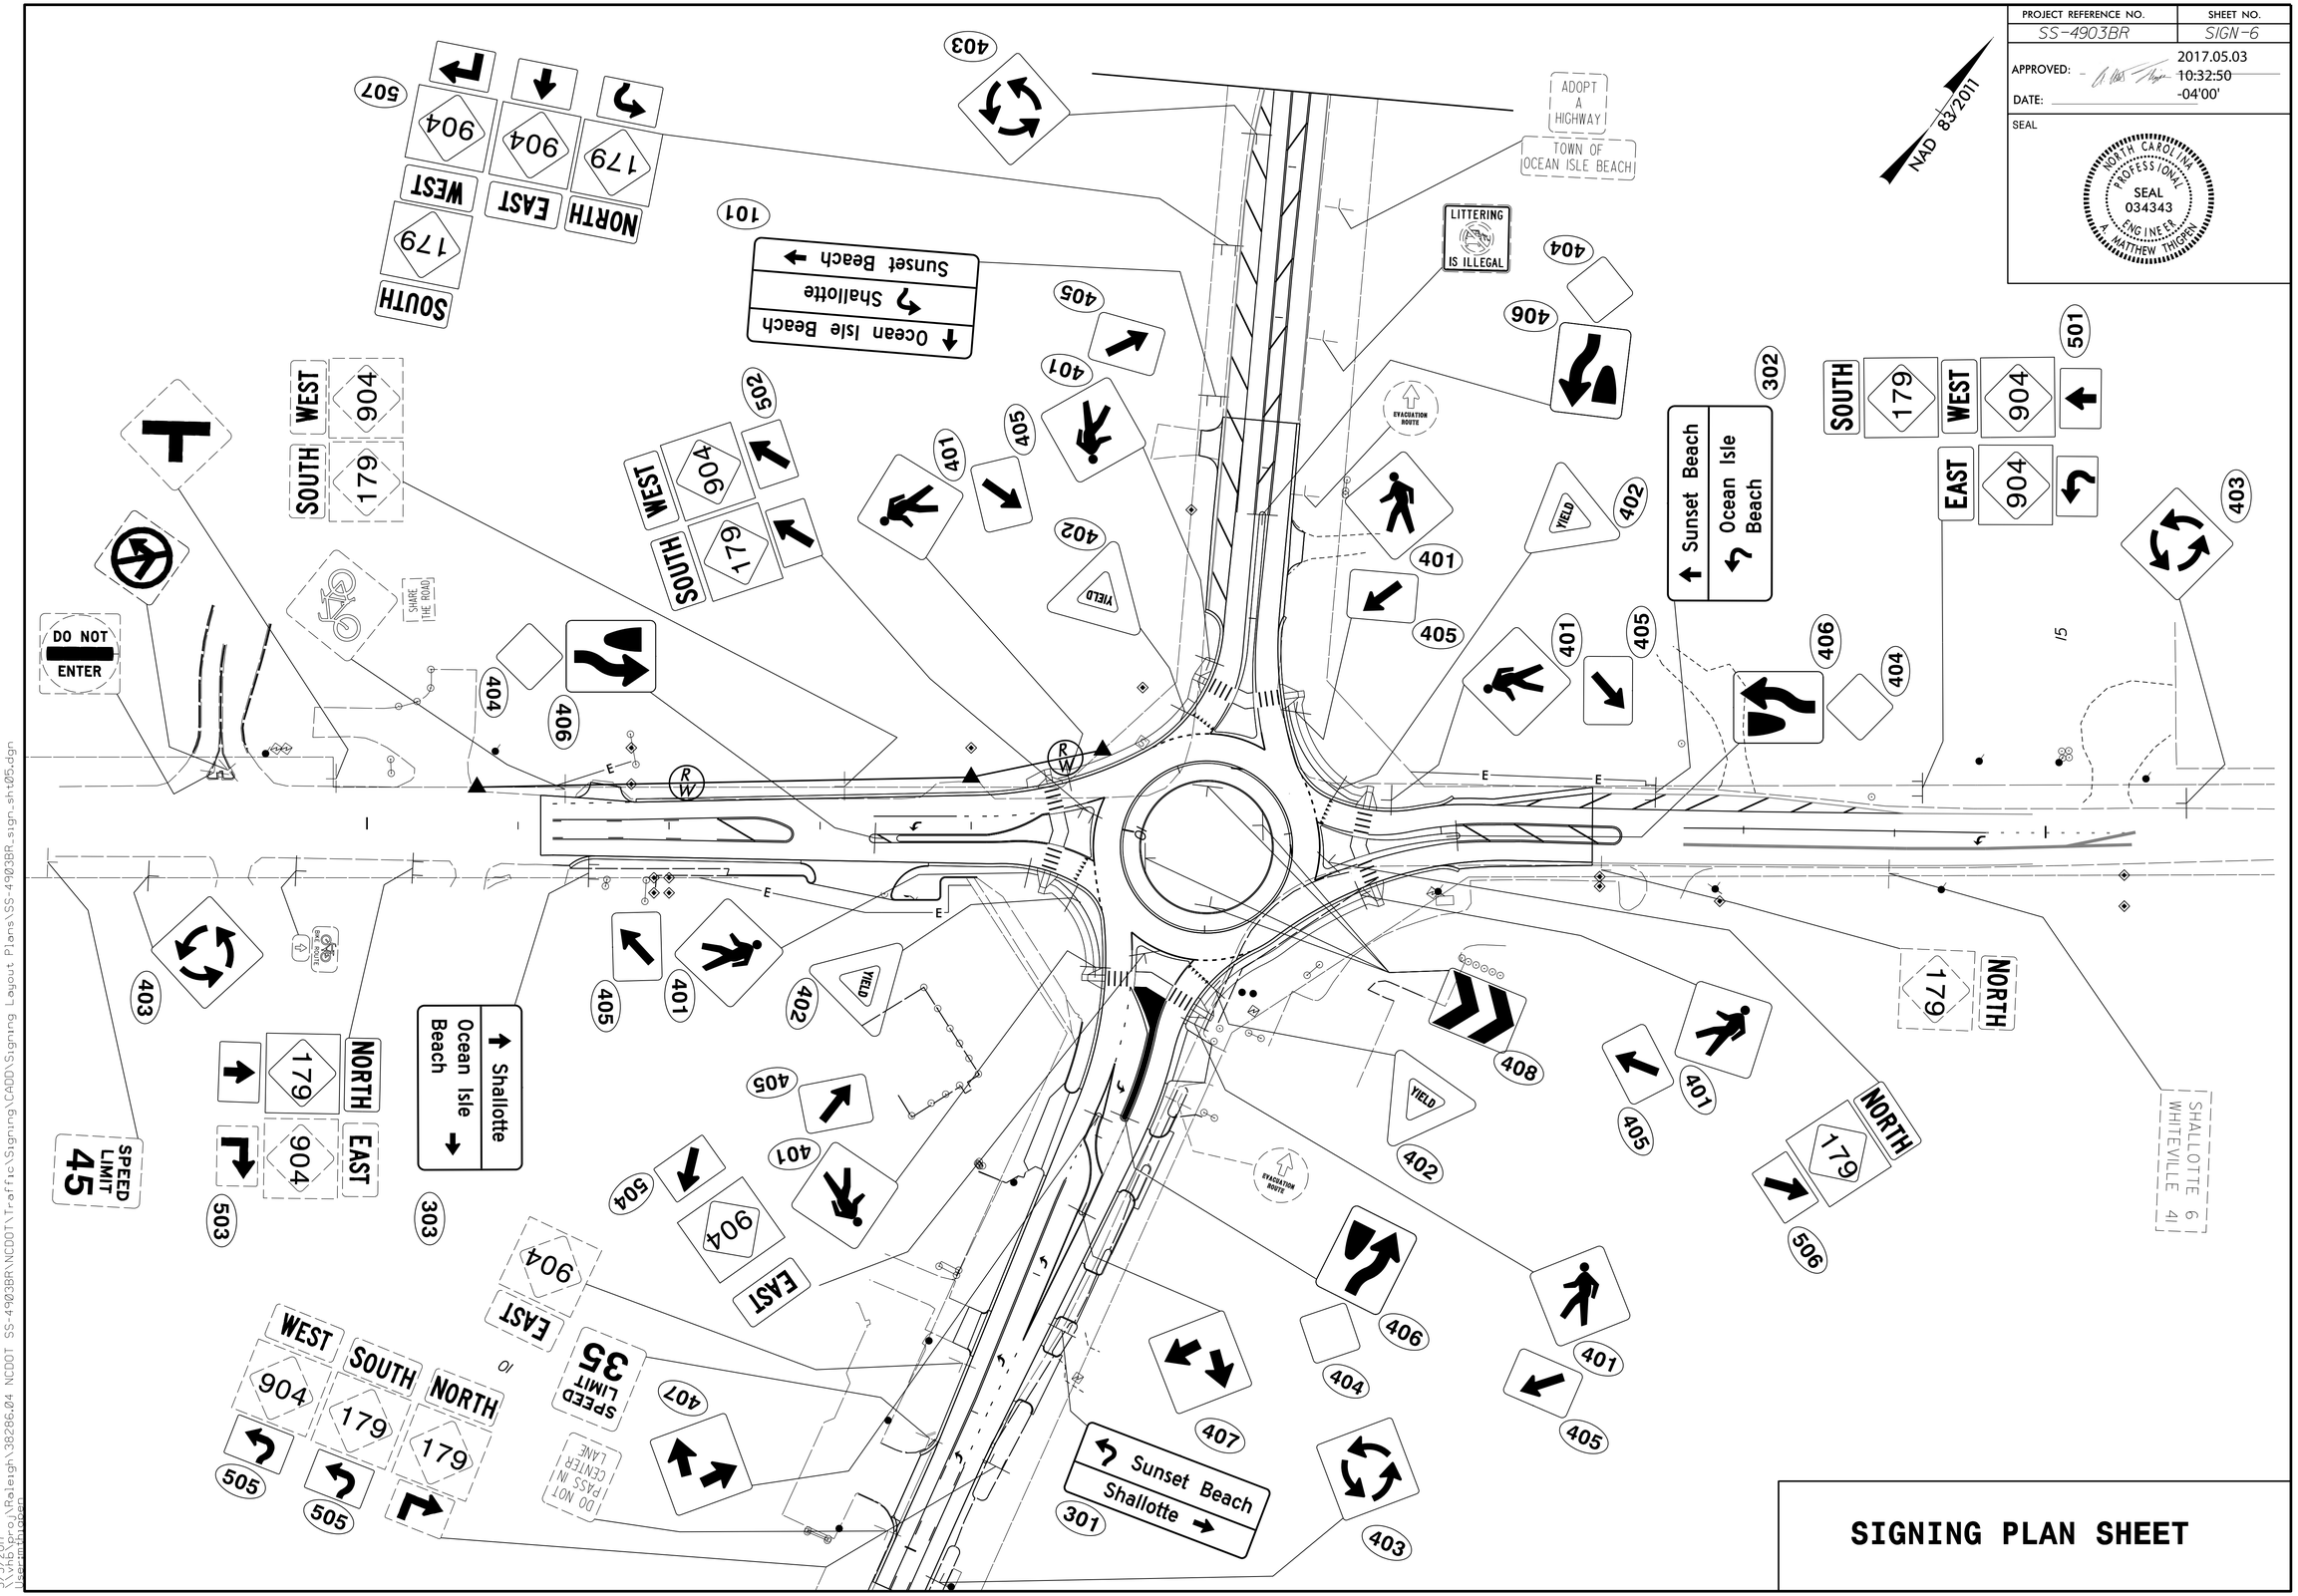

SIGNING PLAN SHEET

5/3/2017
J:\Engrprog\Raleigh\38286.04 NCDOT SS-4903BR\NCDOT\Traffic\Signing\CADD\Signing Layout Plans\SS-4903BR_sign_sht05.dgn
User:mthigpen