DETAIL SHOWING PROPOSED ROUNDABOUT

PROJECT REFERENCE NO.	SHEET NO.
SS-4903BR	2B-1
R/W SHEET NO.	

ROADWAY DESIGN ENGINEER

NORTH CAROLINA PROFESSIONAL SEAL 14493 ENGINEER JAMES STANFORD GOODNIGHT, JR.

James S. Goodnight, Jr.

Digitally signed by James S. Goodnight, Jr.
Date: 2017.05.03 09:05:10 -04'00'

DOCUMENT NOT CONSIDERED FINAL UNLESS ALL SIGNATURES COMPLETED

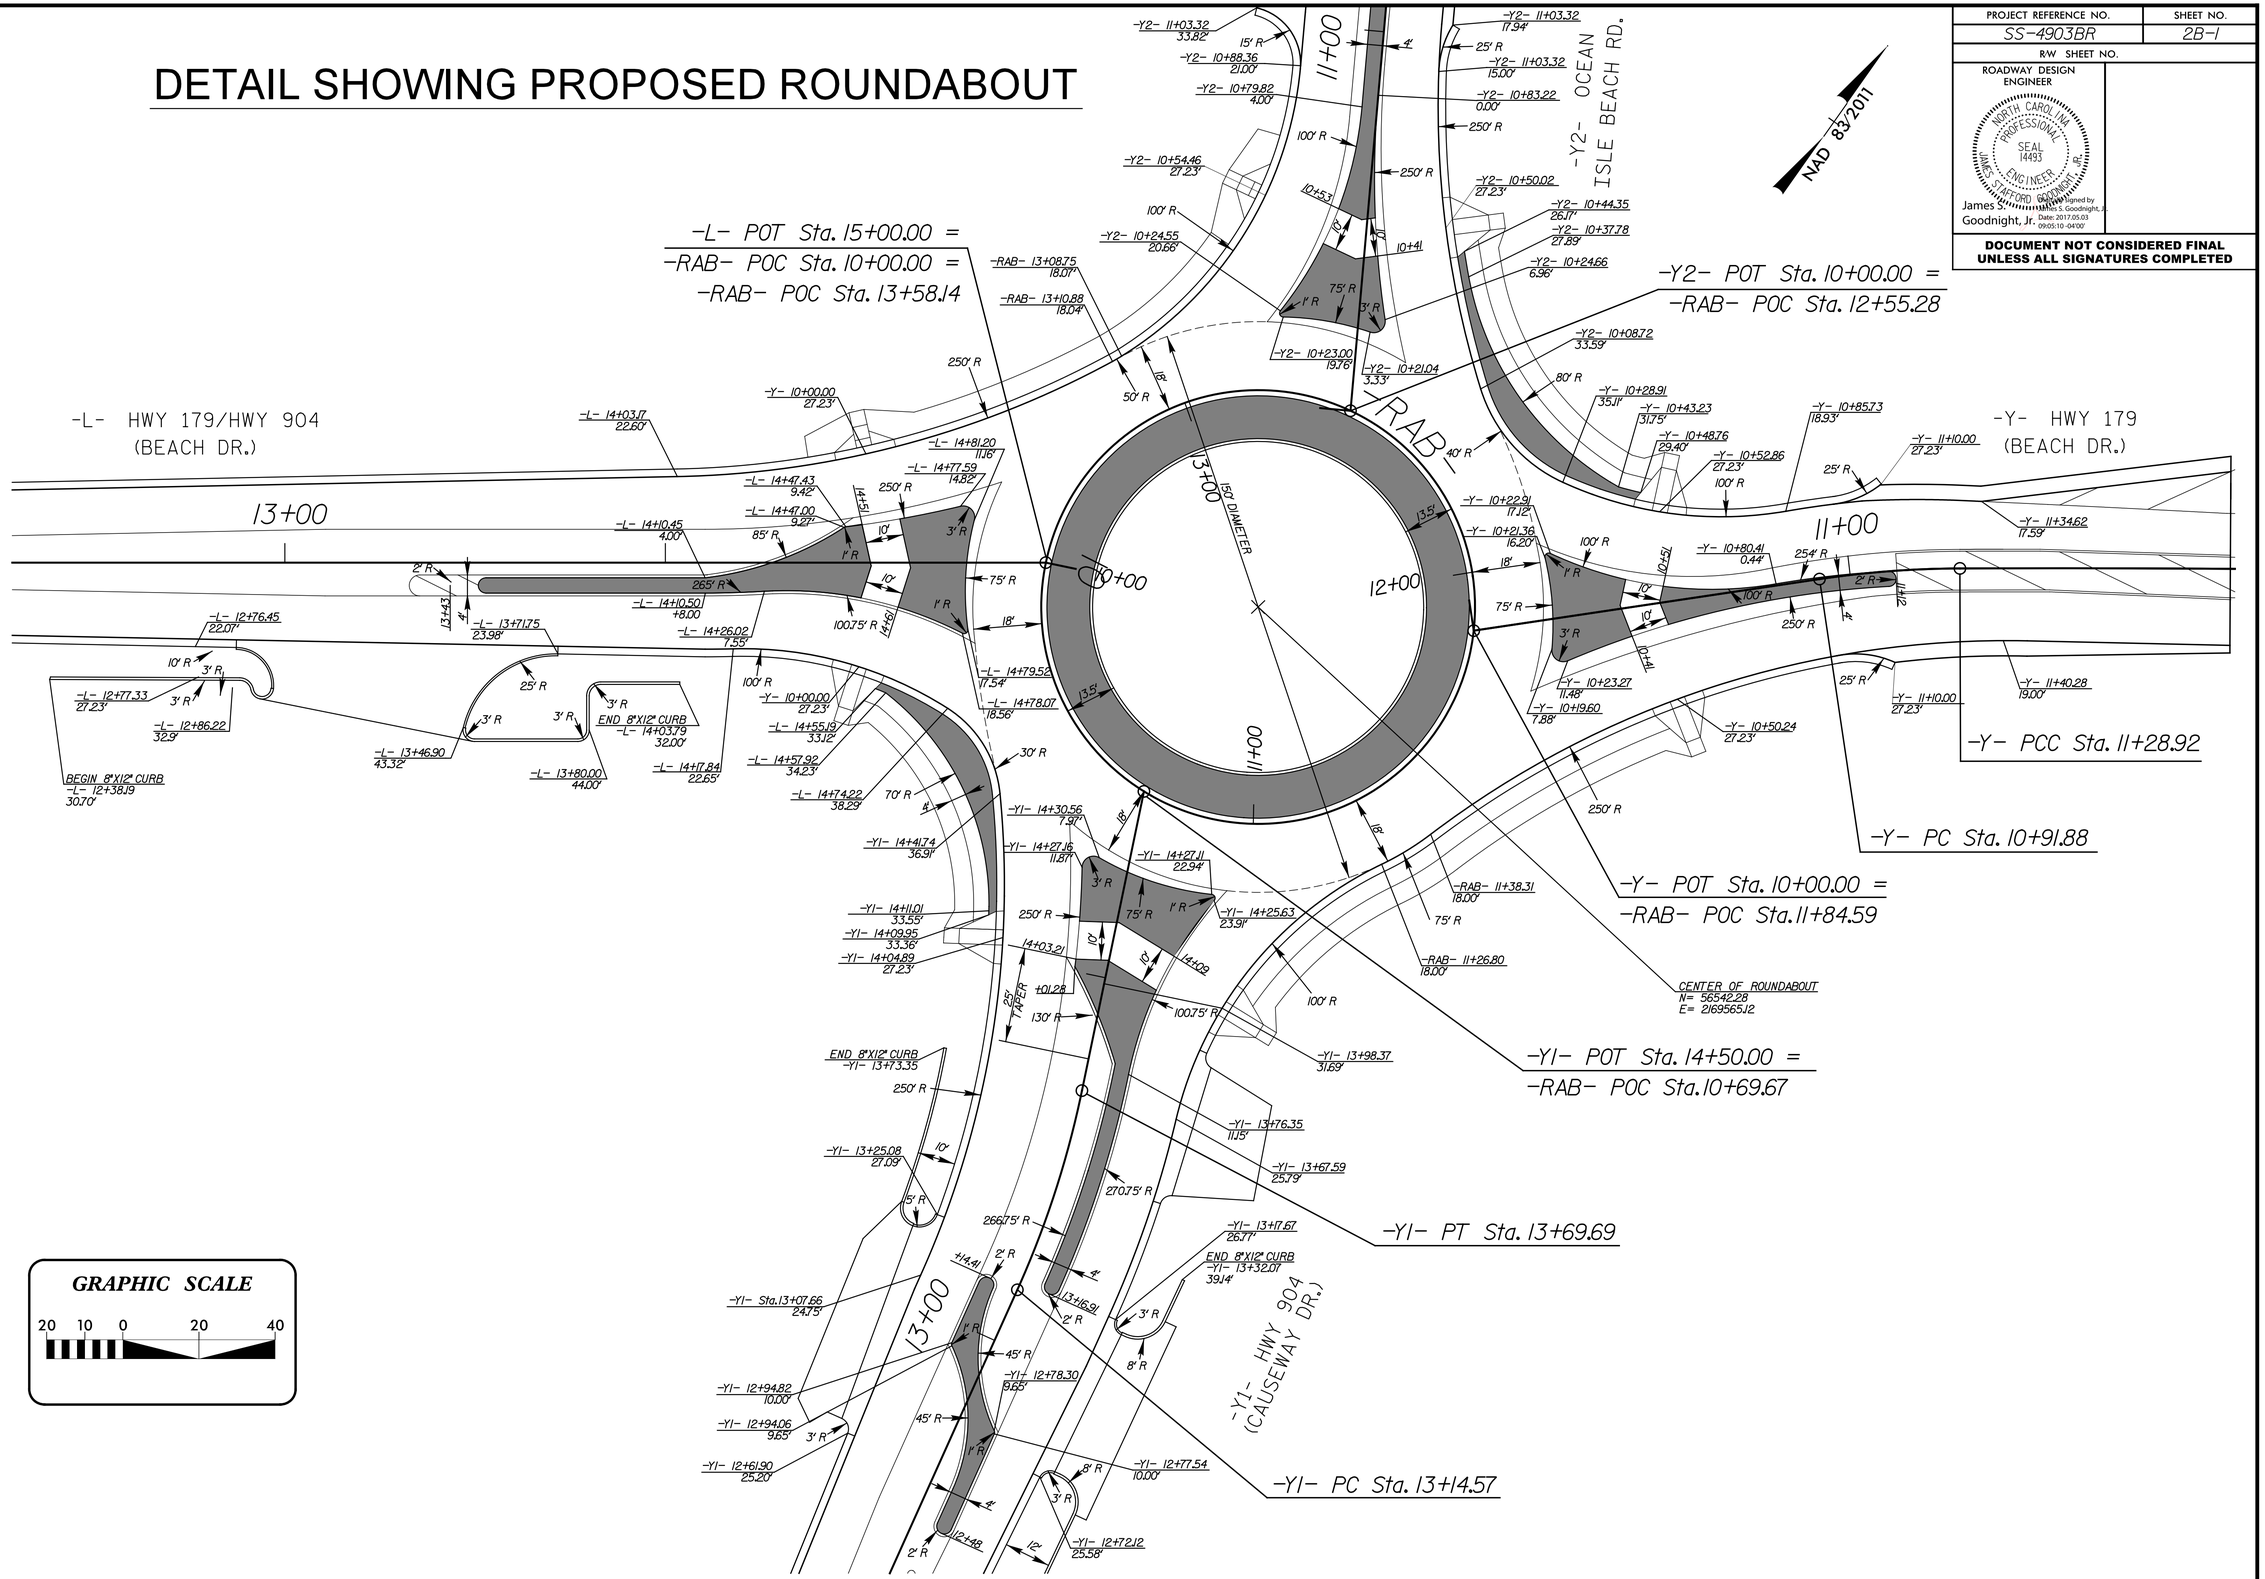

GRAPHIC SCALE

20 10 0 20 40

REVISIONS

8/17/99

5/2/2017
SS-4903BR_rdy_sht02c_details_ALT2.dgn
mhiesen