PROJ. REFERENCE NO.	SHEET NO.
SS-4903BR	TMP-4

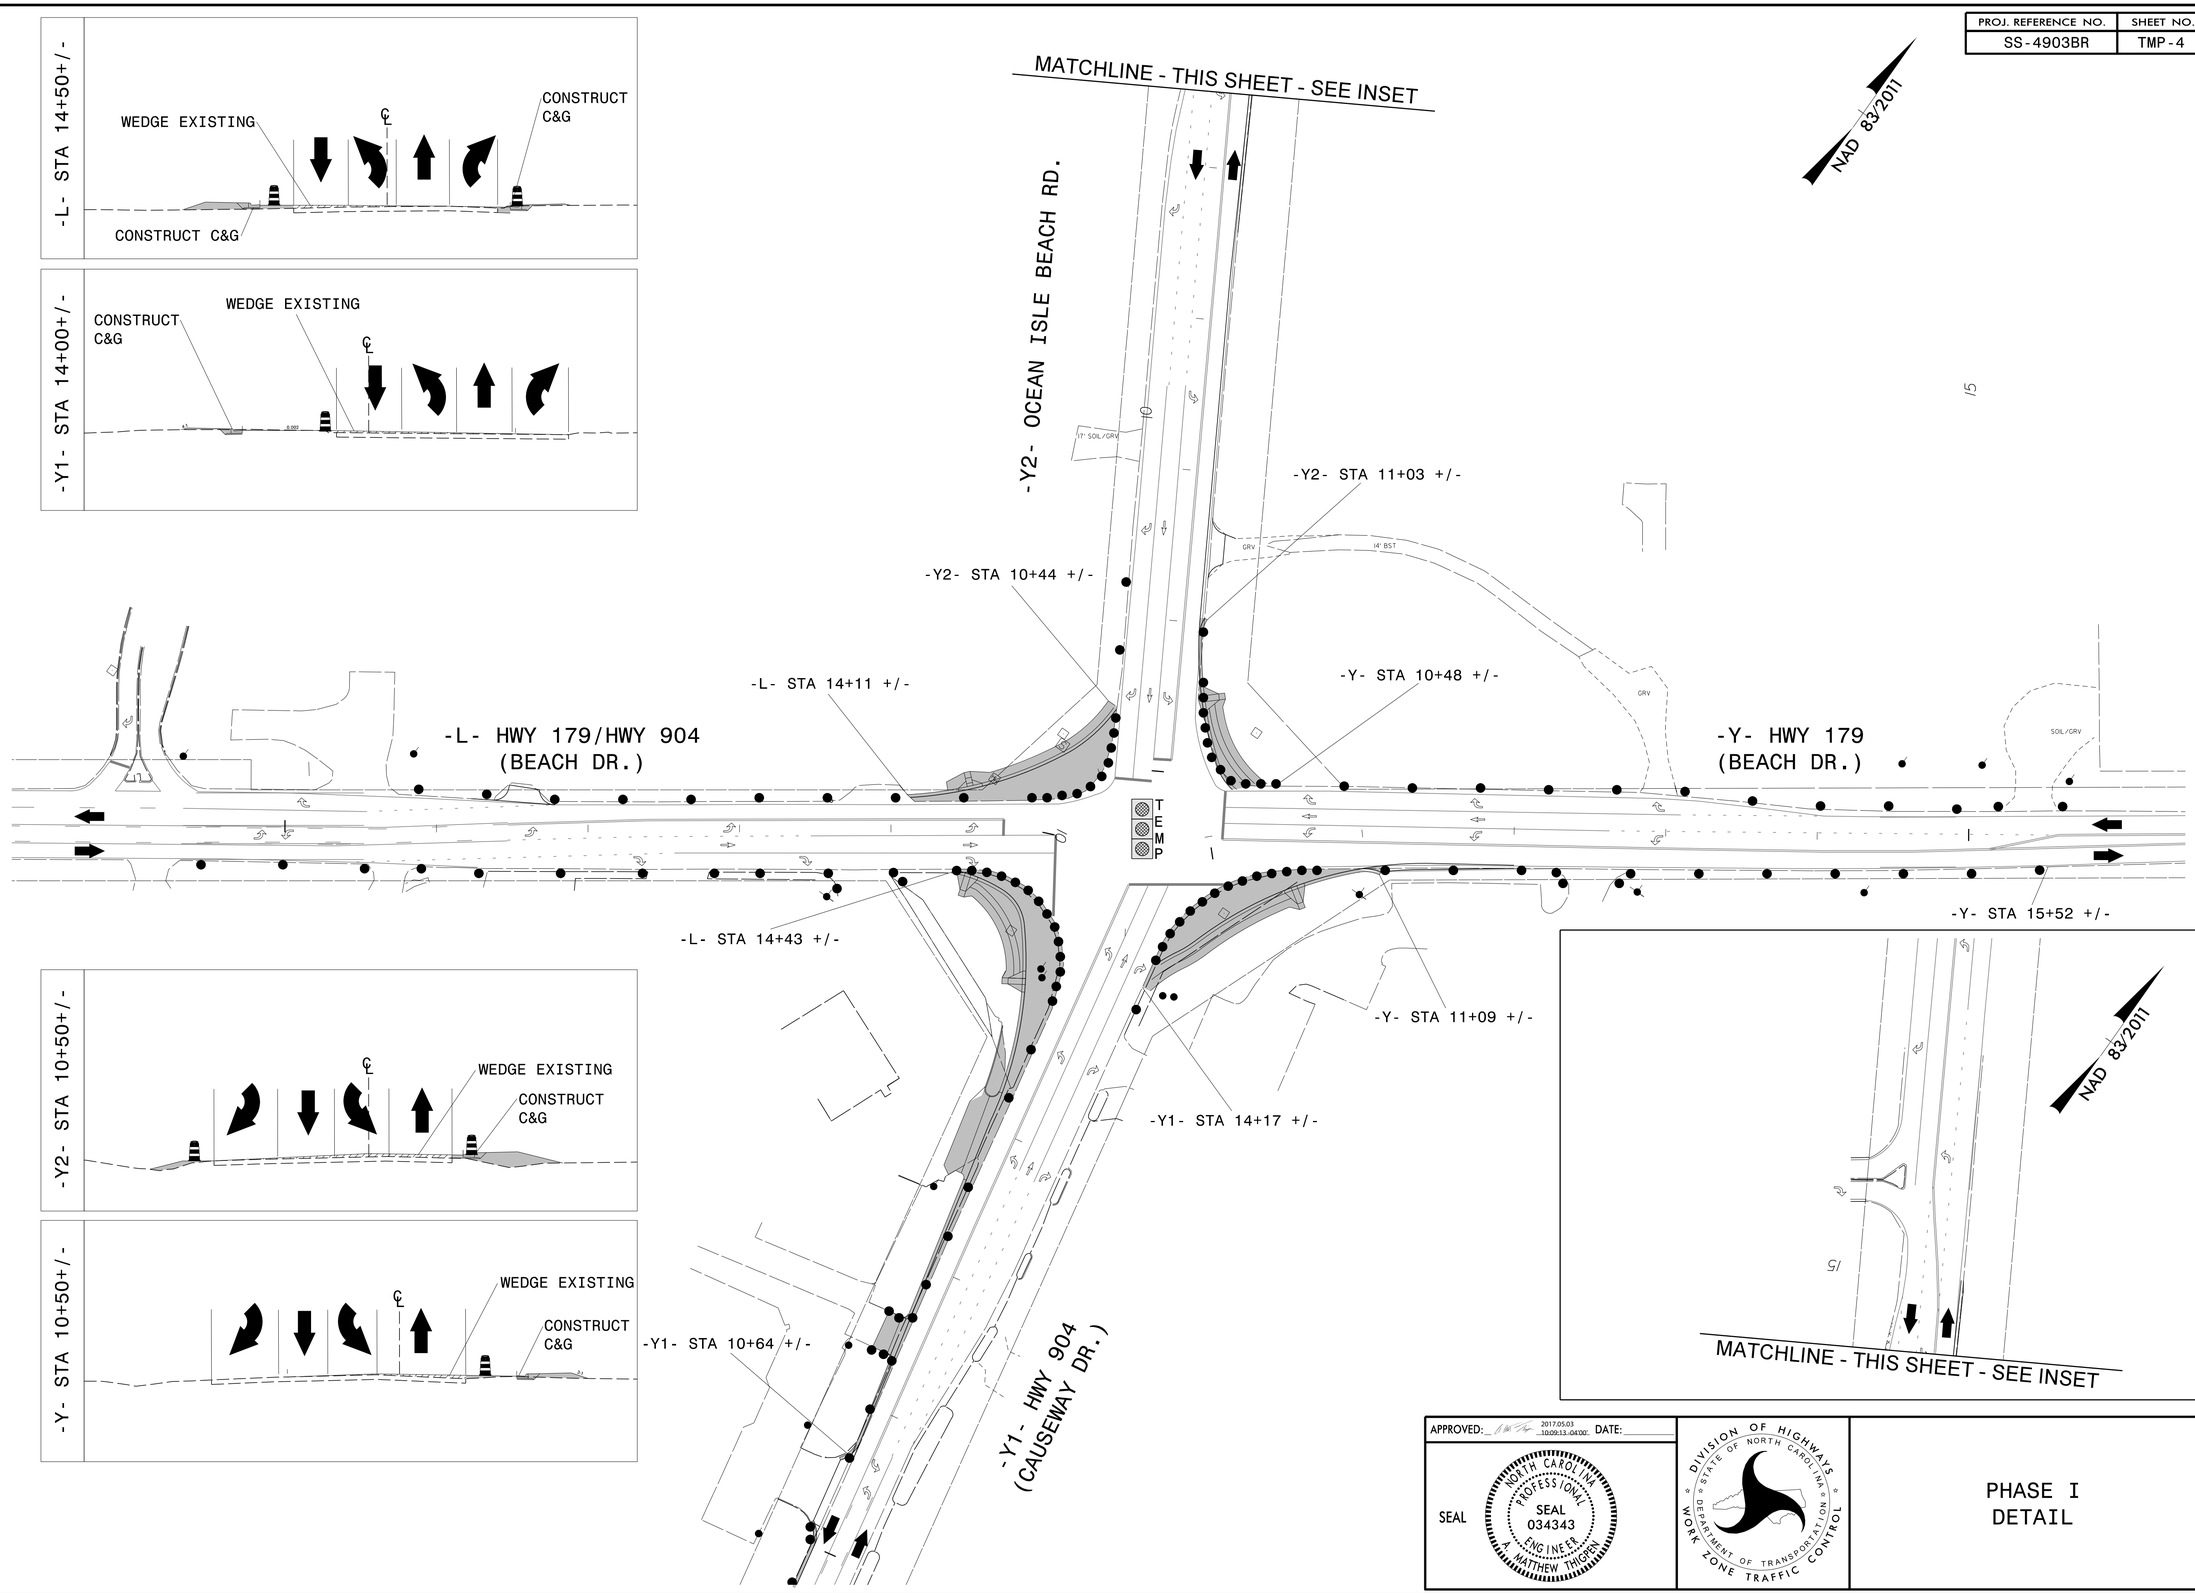

APPROVED: 2017.05.03 10:09:13 -04'00' DATE:

SEAL

NORTH CAROLINA PROFESSIONAL SEAL 034343 ENGINEER MATTHEW THIGPEN

DIVISION OF HIGHWAYS
STATE OF NORTH CAROLINA
DEPARTMENT OF TRANSPORTATION
WORK ZONE TRAFFIC CONTROL

PHASE I
DETAIL

5/3/2017
\\vhb\proj\Raleigh\38286.04 NCDOT SS-4903BR\NCDOT\Traffic\TrafficControl\TCP\SS-4903BR_tc_tmp_04.dgn
User:mthigpen