PROJECT REFERENCE NO.	SHEET NO.
SS-4903BR	PMP-3

APPROVED: 2017.05.03 10:20:14 -04'00'

DATE:

SEAL

NORTH CAROLINA PROFESSIONAL SEAL 034343 ENGINEER A. MATTHEW THIGPEN

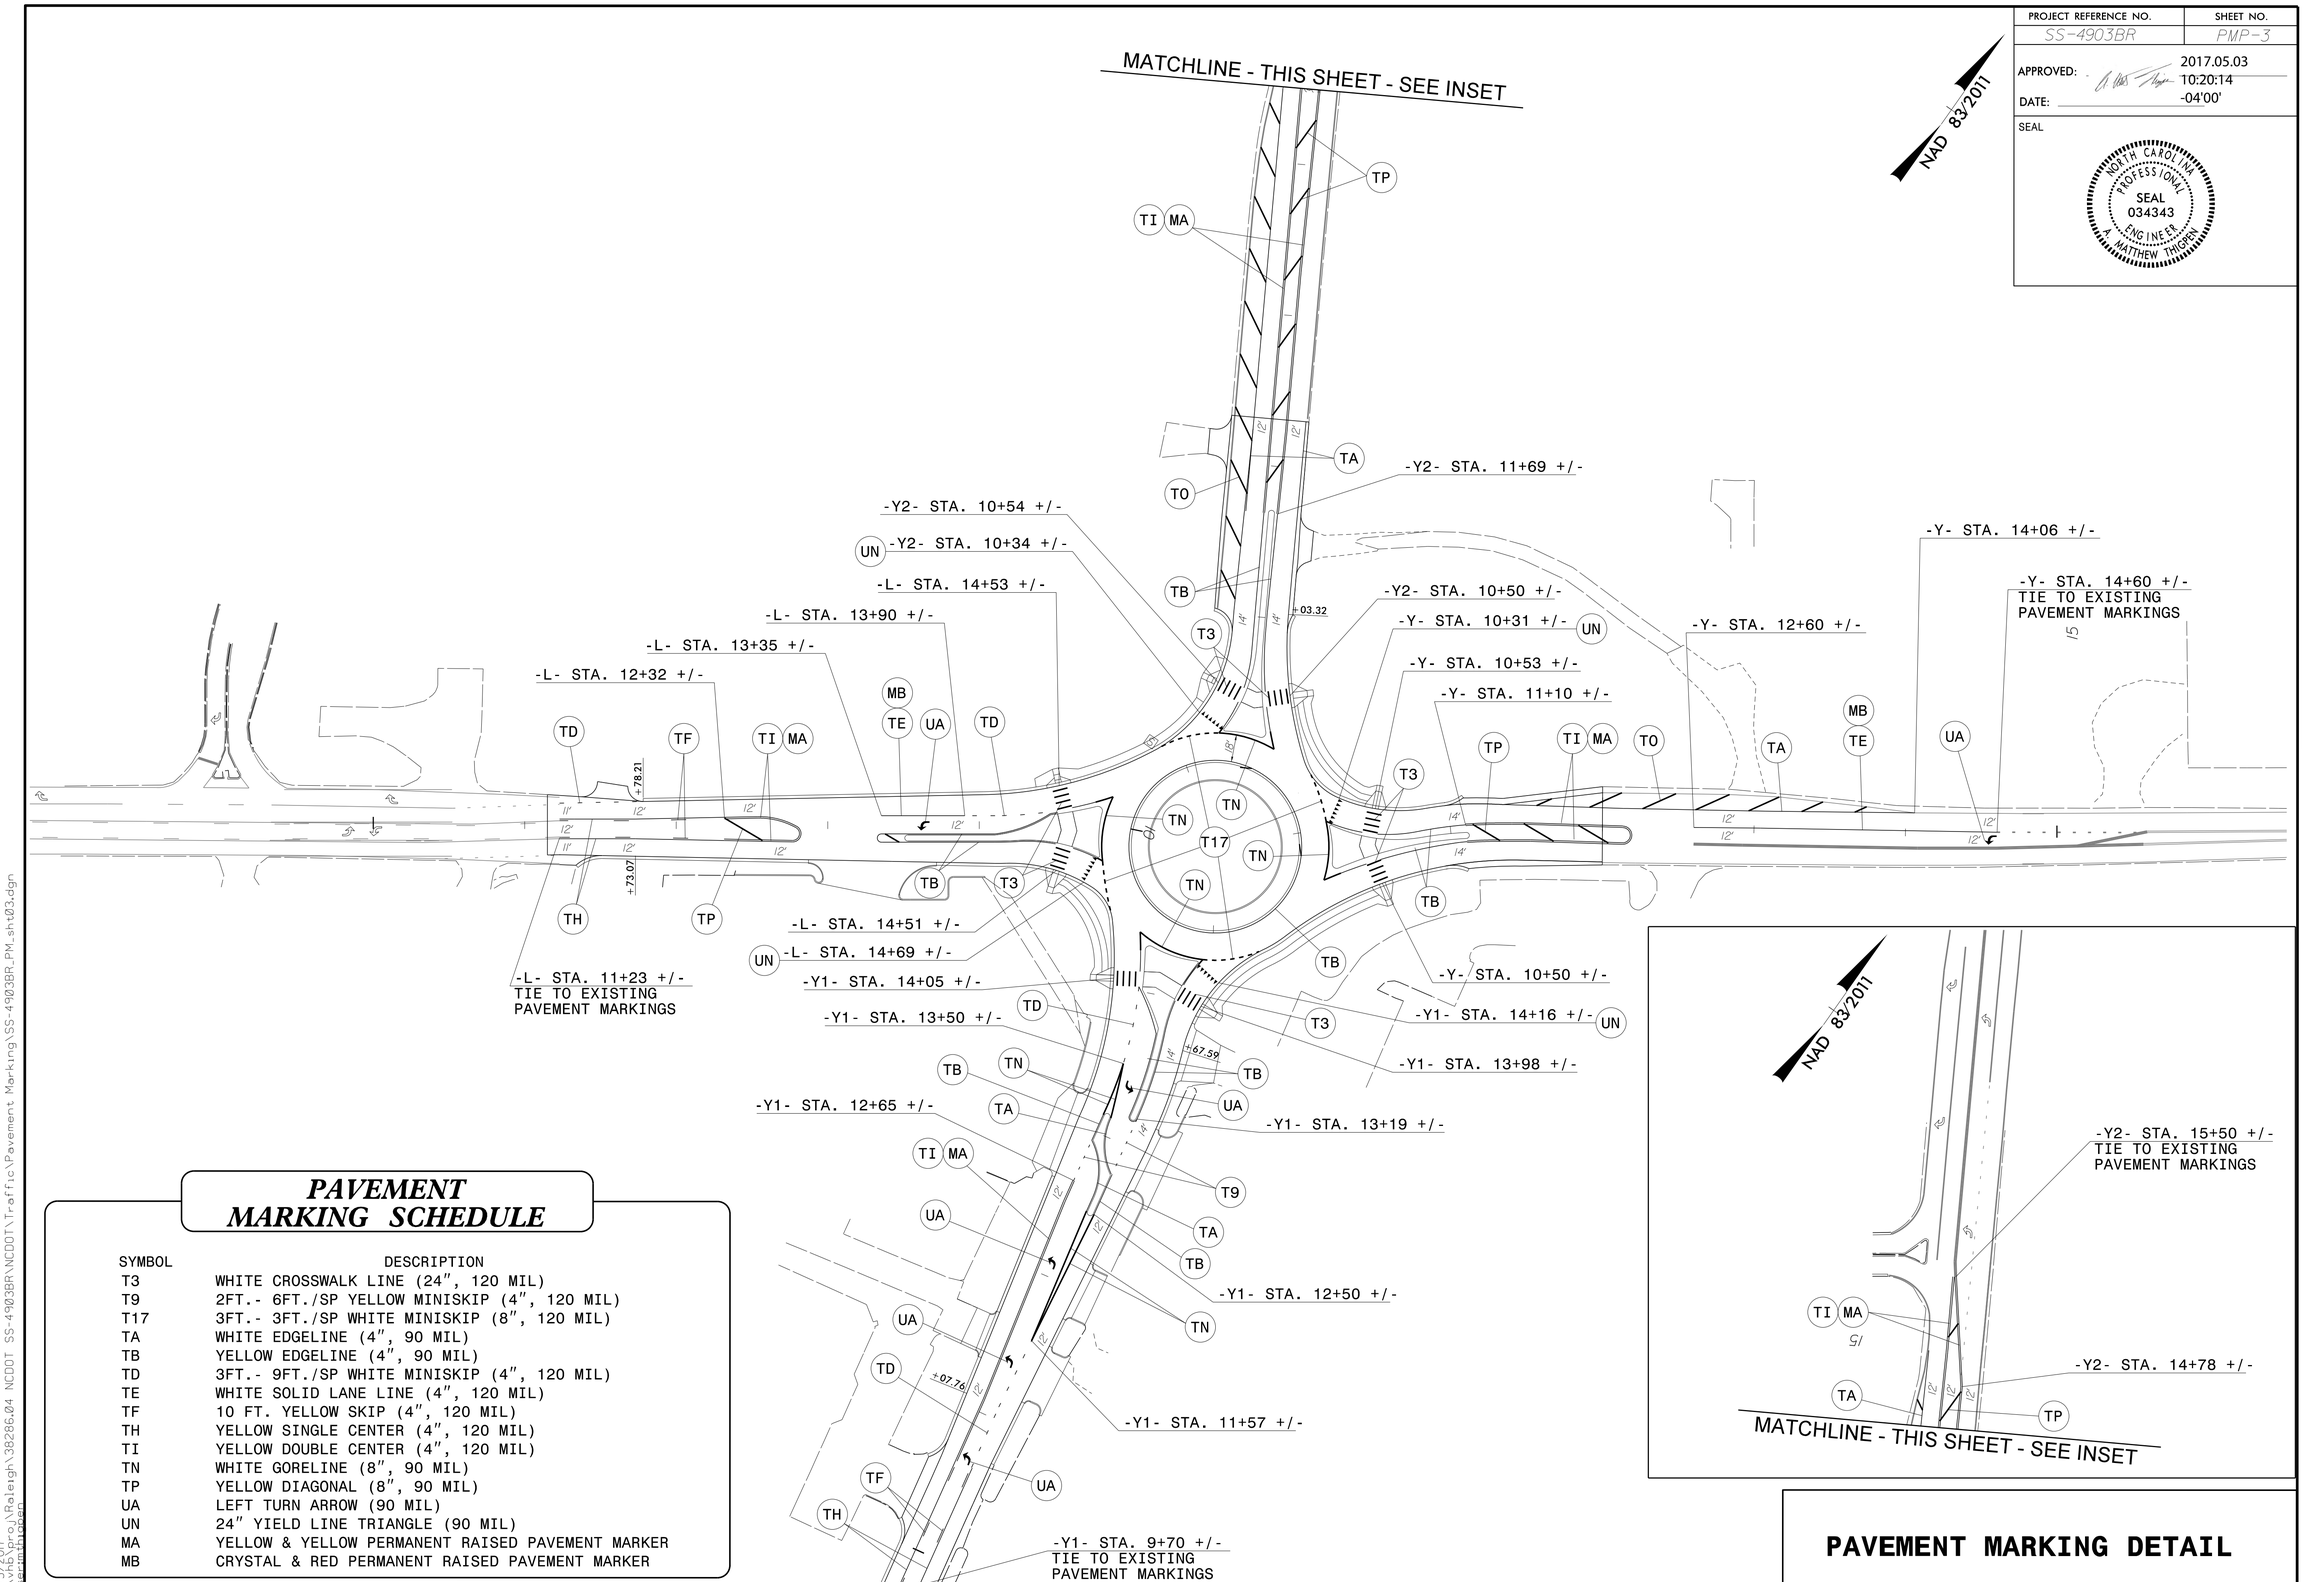

PAVEMENT MARKING SCHEDULE

SYMBOL	DESCRIPTION
T3	WHITE CROSSWALK LINE (24", 120 MIL)
T9	2FT.- 6FT./SP YELLOW MINISKIP (4", 120 MIL)
T17	3FT.- 3FT./SP WHITE MINISKIP (8", 120 MIL)
TA	WHITE EDGELINE (4", 90 MIL)
TB	YELLOW EDGELINE (4", 90 MIL)
TD	3FT.- 9FT./SP WHITE MINISKIP (4", 120 MIL)
TE	WHITE SOLID LANE LINE (4", 120 MIL)
TF	10 FT. YELLOW SKIP (4", 120 MIL)
TH	YELLOW SINGLE CENTER (4", 120 MIL)
TI	YELLOW DOUBLE CENTER (4", 120 MIL)
TN	WHITE GORELINE (8", 90 MIL)
TP	YELLOW DIAGONAL (8", 90 MIL)
UA	LEFT TURN ARROW (90 MIL)
UN	24" YIELD LINE TRIANGLE (90 MIL)
MA	YELLOW & YELLOW PERMANENT RAISED PAVEMENT MARKER
MB	CRYSTAL & RED PERMANENT RAISED PAVEMENT MARKER

PAVEMENT MARKING DETAIL

5/3/2017
\\jhg-proj\Raleigh\38286.04 NCDOT SS-4903BR\NCDOT\Traffic\Pavement Marking\SS-4903BR_PM_sht03.dgn
jhgroup
jasmin.hayden