DocuSign Envelope ID: 09A4C58C-F42E-4A26-BA77-2E841E3B2533

PROJ. REFERENCE NO.	SHEET NO.
U-5719	PMP-2

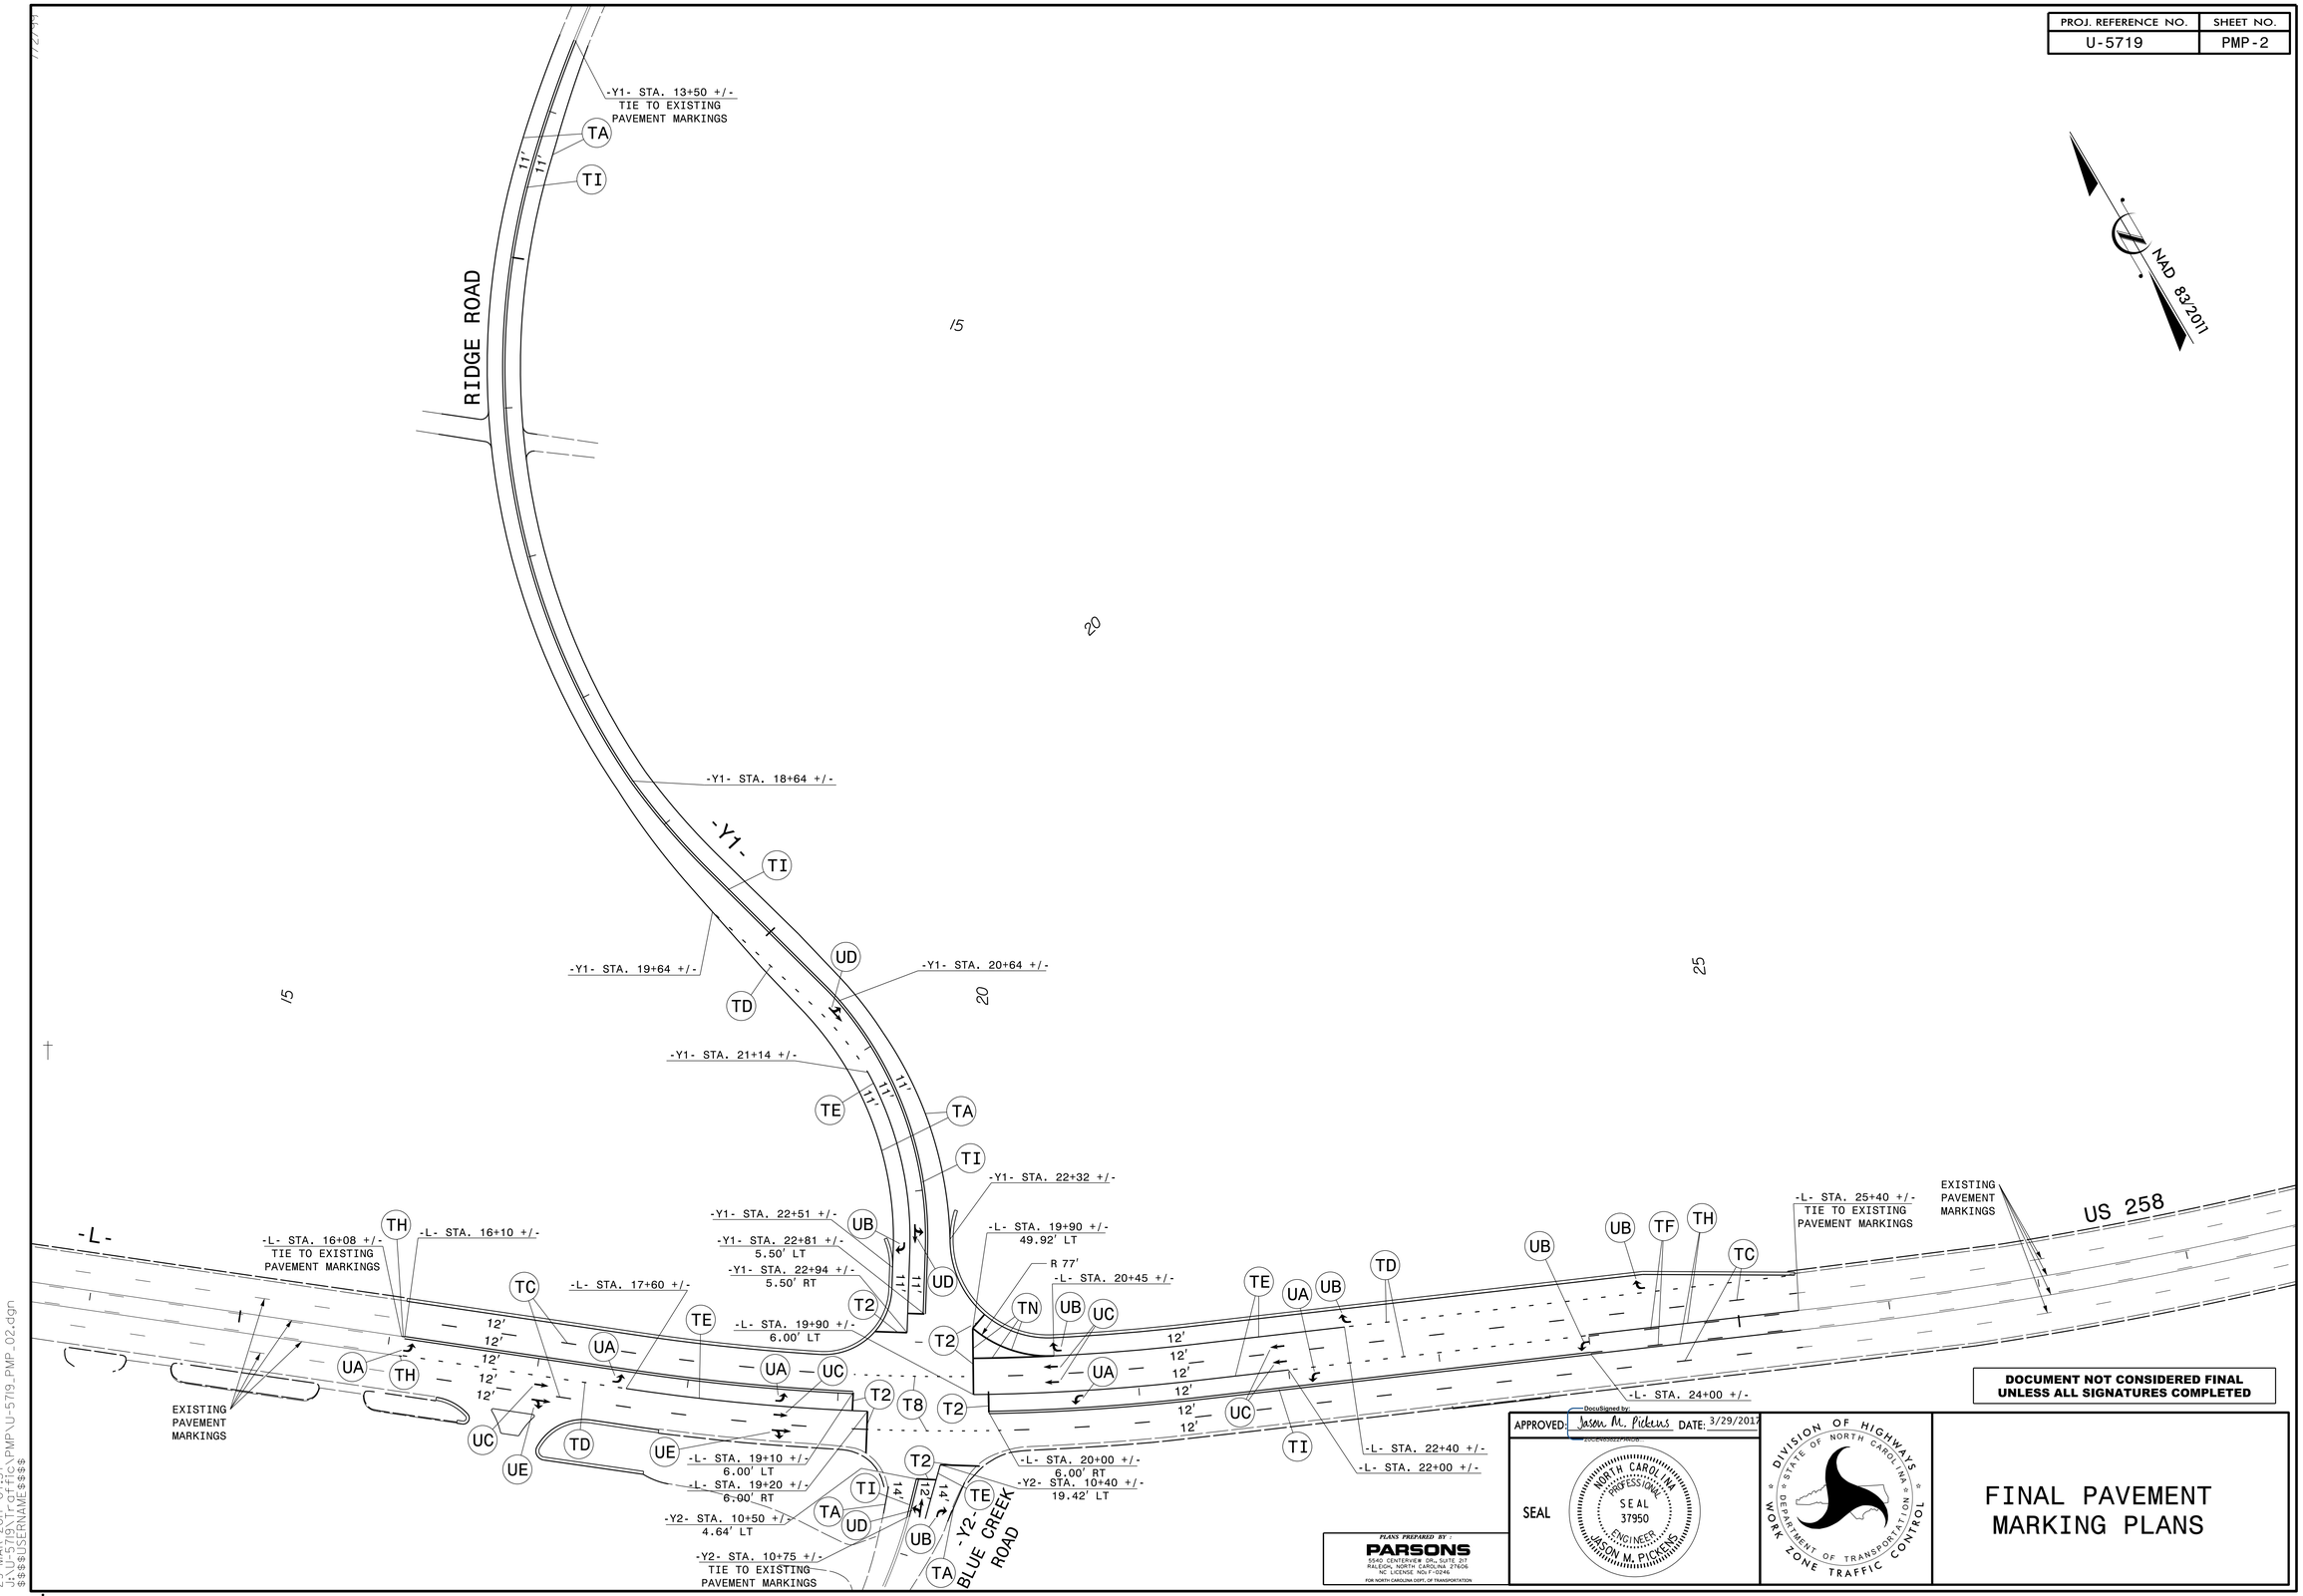

DOCUMENT NOT CONSIDERED FINAL UNLESS ALL SIGNATURES COMPLETED

APPROVED: DocuSigned by: Jason M. Pickens DATE: 3/29/2017

SEAL

NORTH CAROLINA PROFESSIONAL SEAL 37950 ENGINEER JASON M. PICKENS

DIVISION OF HIGHWAYS
STATE OF NORTH CAROLINA
DEPARTMENT OF TRANSPORTATION
WORK ZONE TRAFFIC CONTROL

PLANS PREPARED BY
PARSONS
5540 CENTERVIEW DR., SUITE 217
RALEIGH, NORTH CAROLINA 27606
NC LICENSE NO: F-0246
FOR NORTH CAROLINA DEPT. OF TRANSPORTATION

FINAL PAVEMENT MARKING PLANS

29-MAR-2017 07:37
J:\U-5719\Traffic\PMP\U-5719_PMP_02.dgn
$$$$USERNAME$$$$