TIP PROJECT: U–5719

CONTRACT: DC00142

STATE OF NORTH CAROLINA
DIVISION OF HIGHWAYS

T.I.P. NO.	SHEET NO.
U–5719	UO–1

UTILITIES BY OTHERS PLANS
ONSLOW COUNTY

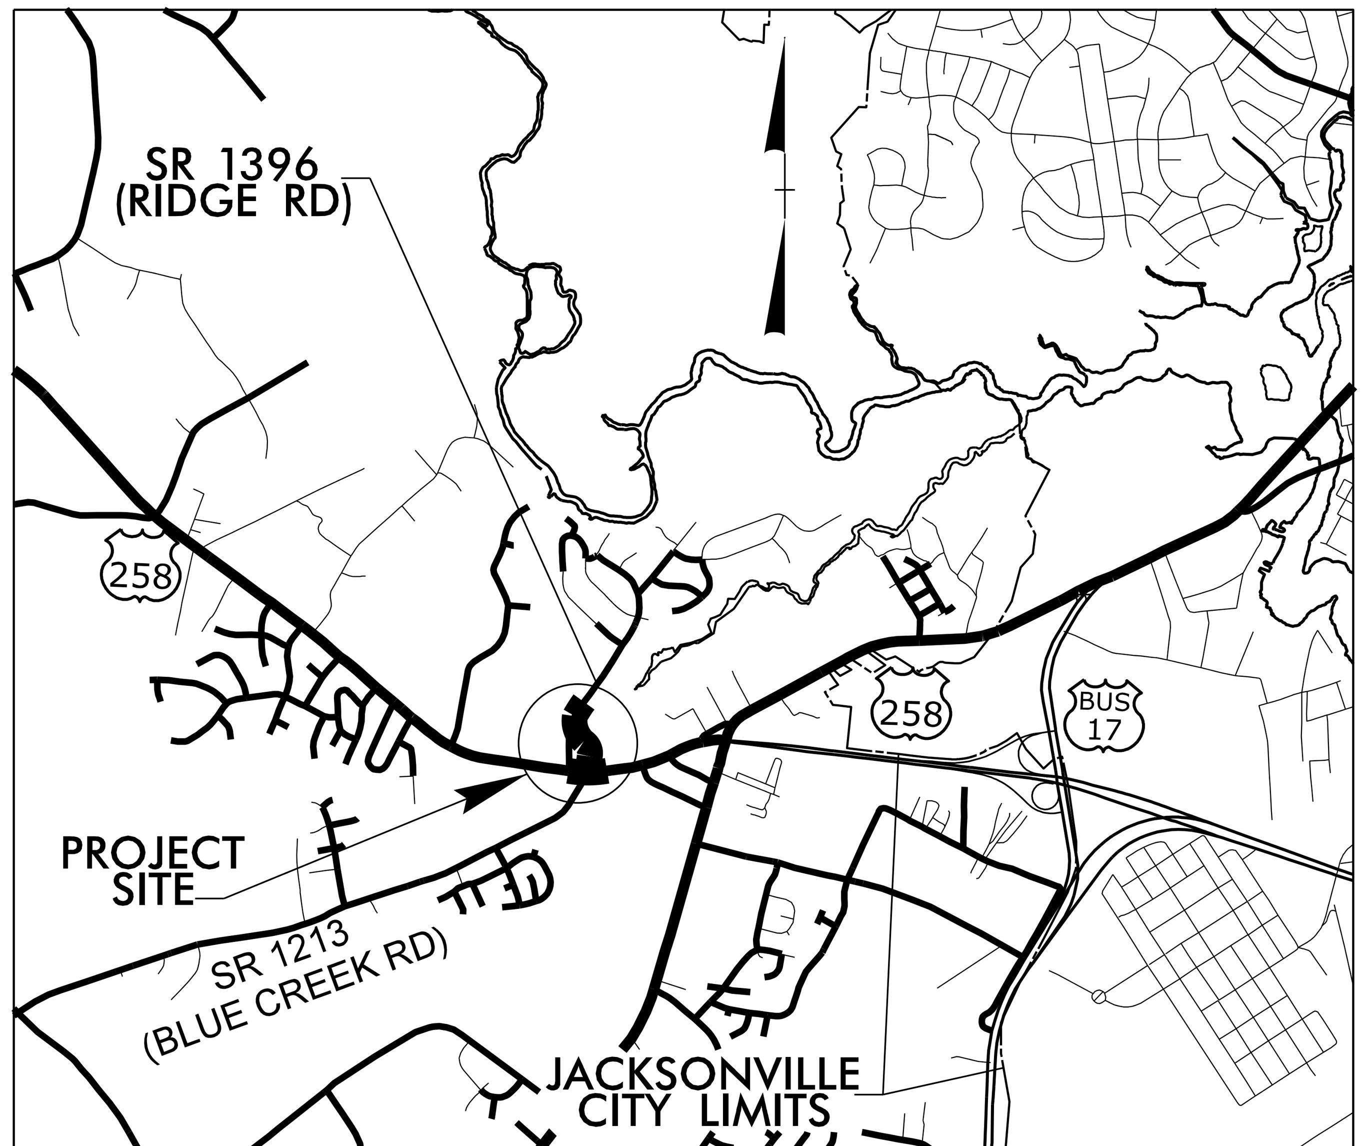

VICINITY MAP

LOCATION: US258 AT SR 1396 RIDGE ROAD & SR 1213 BLUE CREEK ROAD

TYPE OF WORK: WATER LINE CONSTRUCTION PLANS

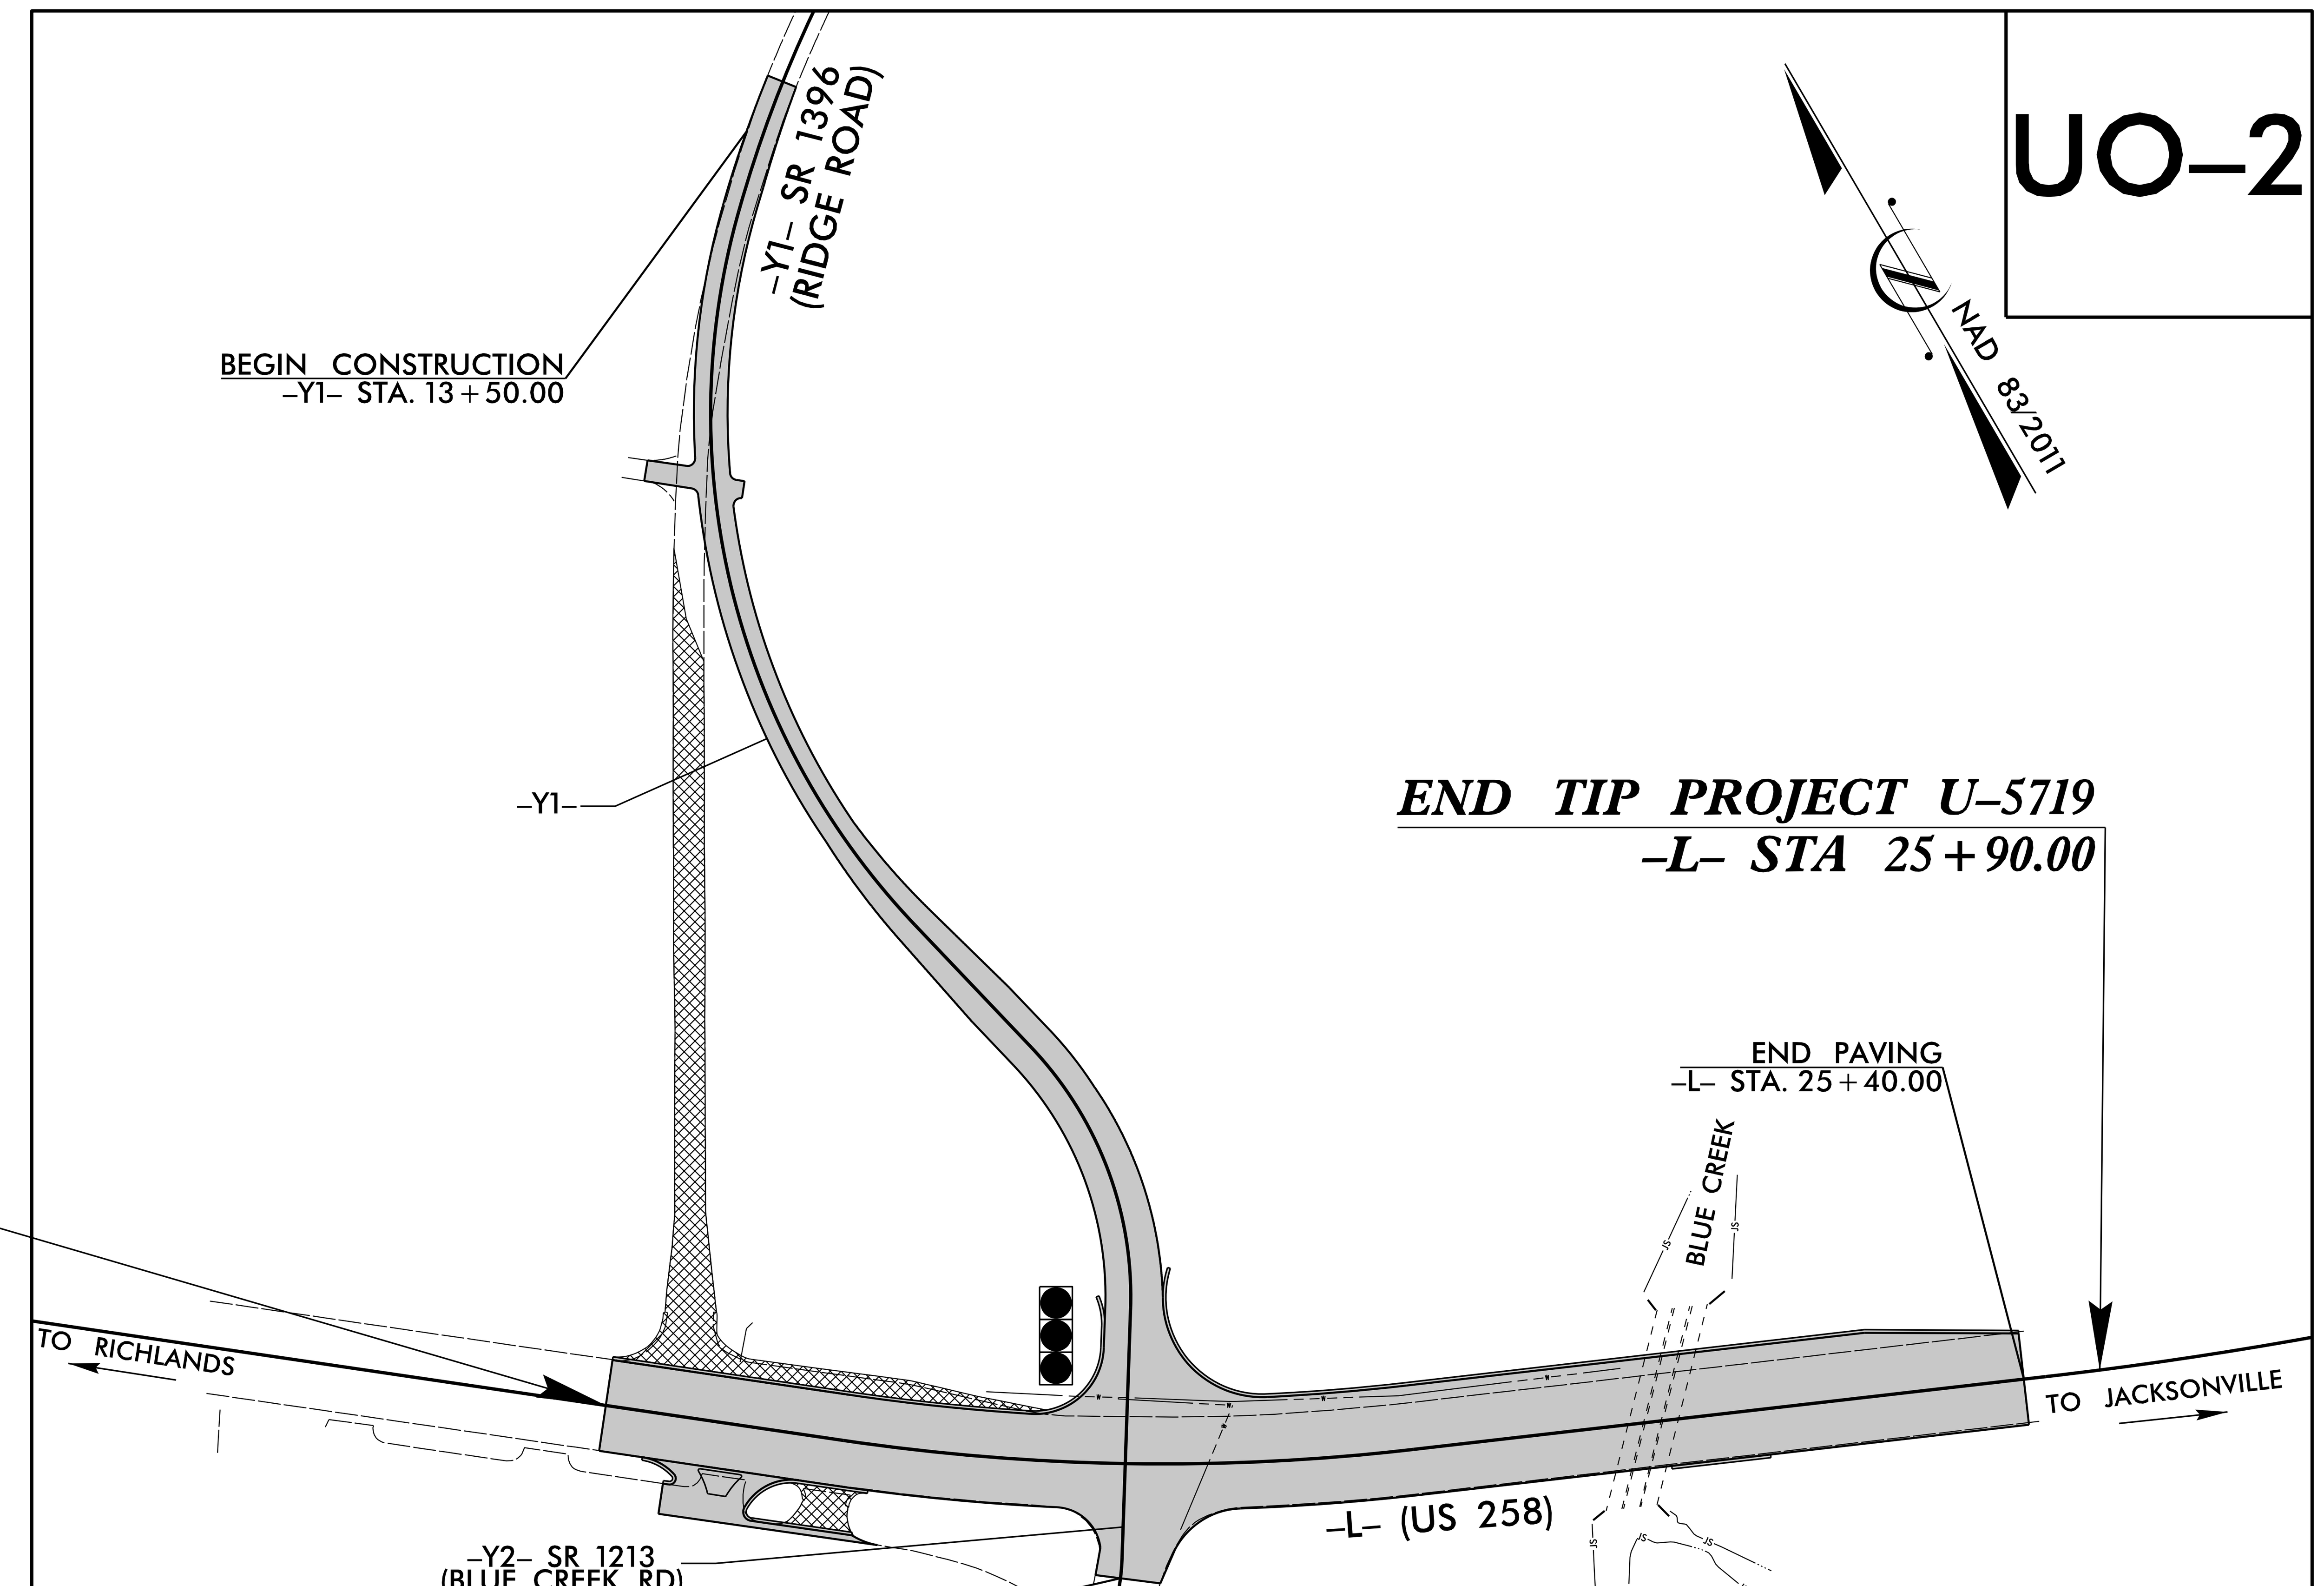

THIS PROJECT IS NOT LOCATED WITHIN THE MUNICIPAL BOUNDARIES OF THE CITY OF JACKSONVILLE

CLEARING ON THIS PROJECT SHALL BE PERFORMED TO THE LIMITS ESTABLISHED BY METHOD III.

GRAPHIC SCALES

50 25 0 50 100
PLANS

50 25 0 50 100
PROFILE (HORIZONTAL)

10 5 0 10 20
PROFILE (VERTICAL)

INDEX OF SHEETS

SHEET NO.	DESCRIPTION
UO–1	TITLE SHEET
UO–2	UTILITY BY OTHERS PLAN SHEETS

UTILITY OWNERS WITH CONFLICTS

(A) WATER & SEWER– ONSLOW WATER AND SEWER AUTHORITY (ONWASA), MATT PADGETT 910–937–7559
(B) POWER– DUKE ENERGY, WAYNE AYCOCK 910–346–1451
(C) TELEPHONE– CENTURYLINK, DENNIS STRICKLAND 252–633–2299
(D) SIGNAL– CITY OF JACKSONVILLE, ROB MYERS 910–938–5070
(E) CABLE– CHARTER, MICHAEL HOLT, 252–223–6424

PREPARED IN THE OFFICE OF:

CH ENGINEERING
3220 GLEN ROYAL RD. RALEIGH, NC 27617
TELE 919.788.0224 FAX 919.788.0232
NC LICENSE #P-0189

Mary Jo Lee, PE	UTILITY PROJECT MANAGER
Eric Tweed, PE	PROJECT UTILITY COORDINATOR

DIVISION OF HIGHWAYS
DIVISION 3
5501 BARBADOS DRIVE
CASTLE HAYNE, NC 28429

STEVE DAVIS	DIV. UTILITY COORDINATOR
CHAD KIMES, PE	DEPUTY DIV. ENGINEER
KAREN COLLETTE, PE	DIVISION ENGINEER

09/08/99
$$$$SYSTIME$$$$
$$$$$$$$$$$$DGN$$$$$$$$$$$$$$$$
$$$$USERNAME$$$$