DocuSign Envelope ID: 1F28AB80-26FE-4597-9203-AB8E5CE212CC

PLANS PREPARED BY :
PARSONS
RALEIGH, NORTH CAROLINA, (919) 854-1345
NC LICENSE NO. F-0246
FOR NORTH CAROLINA DEPT. OF TRANSPORTATION

PROJECT REFERENCE NO.	SHEET NO.
U-5719	2B-1
R/W SHEET NO.	

ROADWAY DESIGN ENGINEER
NORTH CAROLINA PROFESSIONAL SEAL 37950 ENGINEER
JOHN M. PRICKETT
DocuSigned by: 3/29/2017

DOCUMENT NOT CONSIDERED FINAL UNLESS ALL SIGNATURES COMPLETED

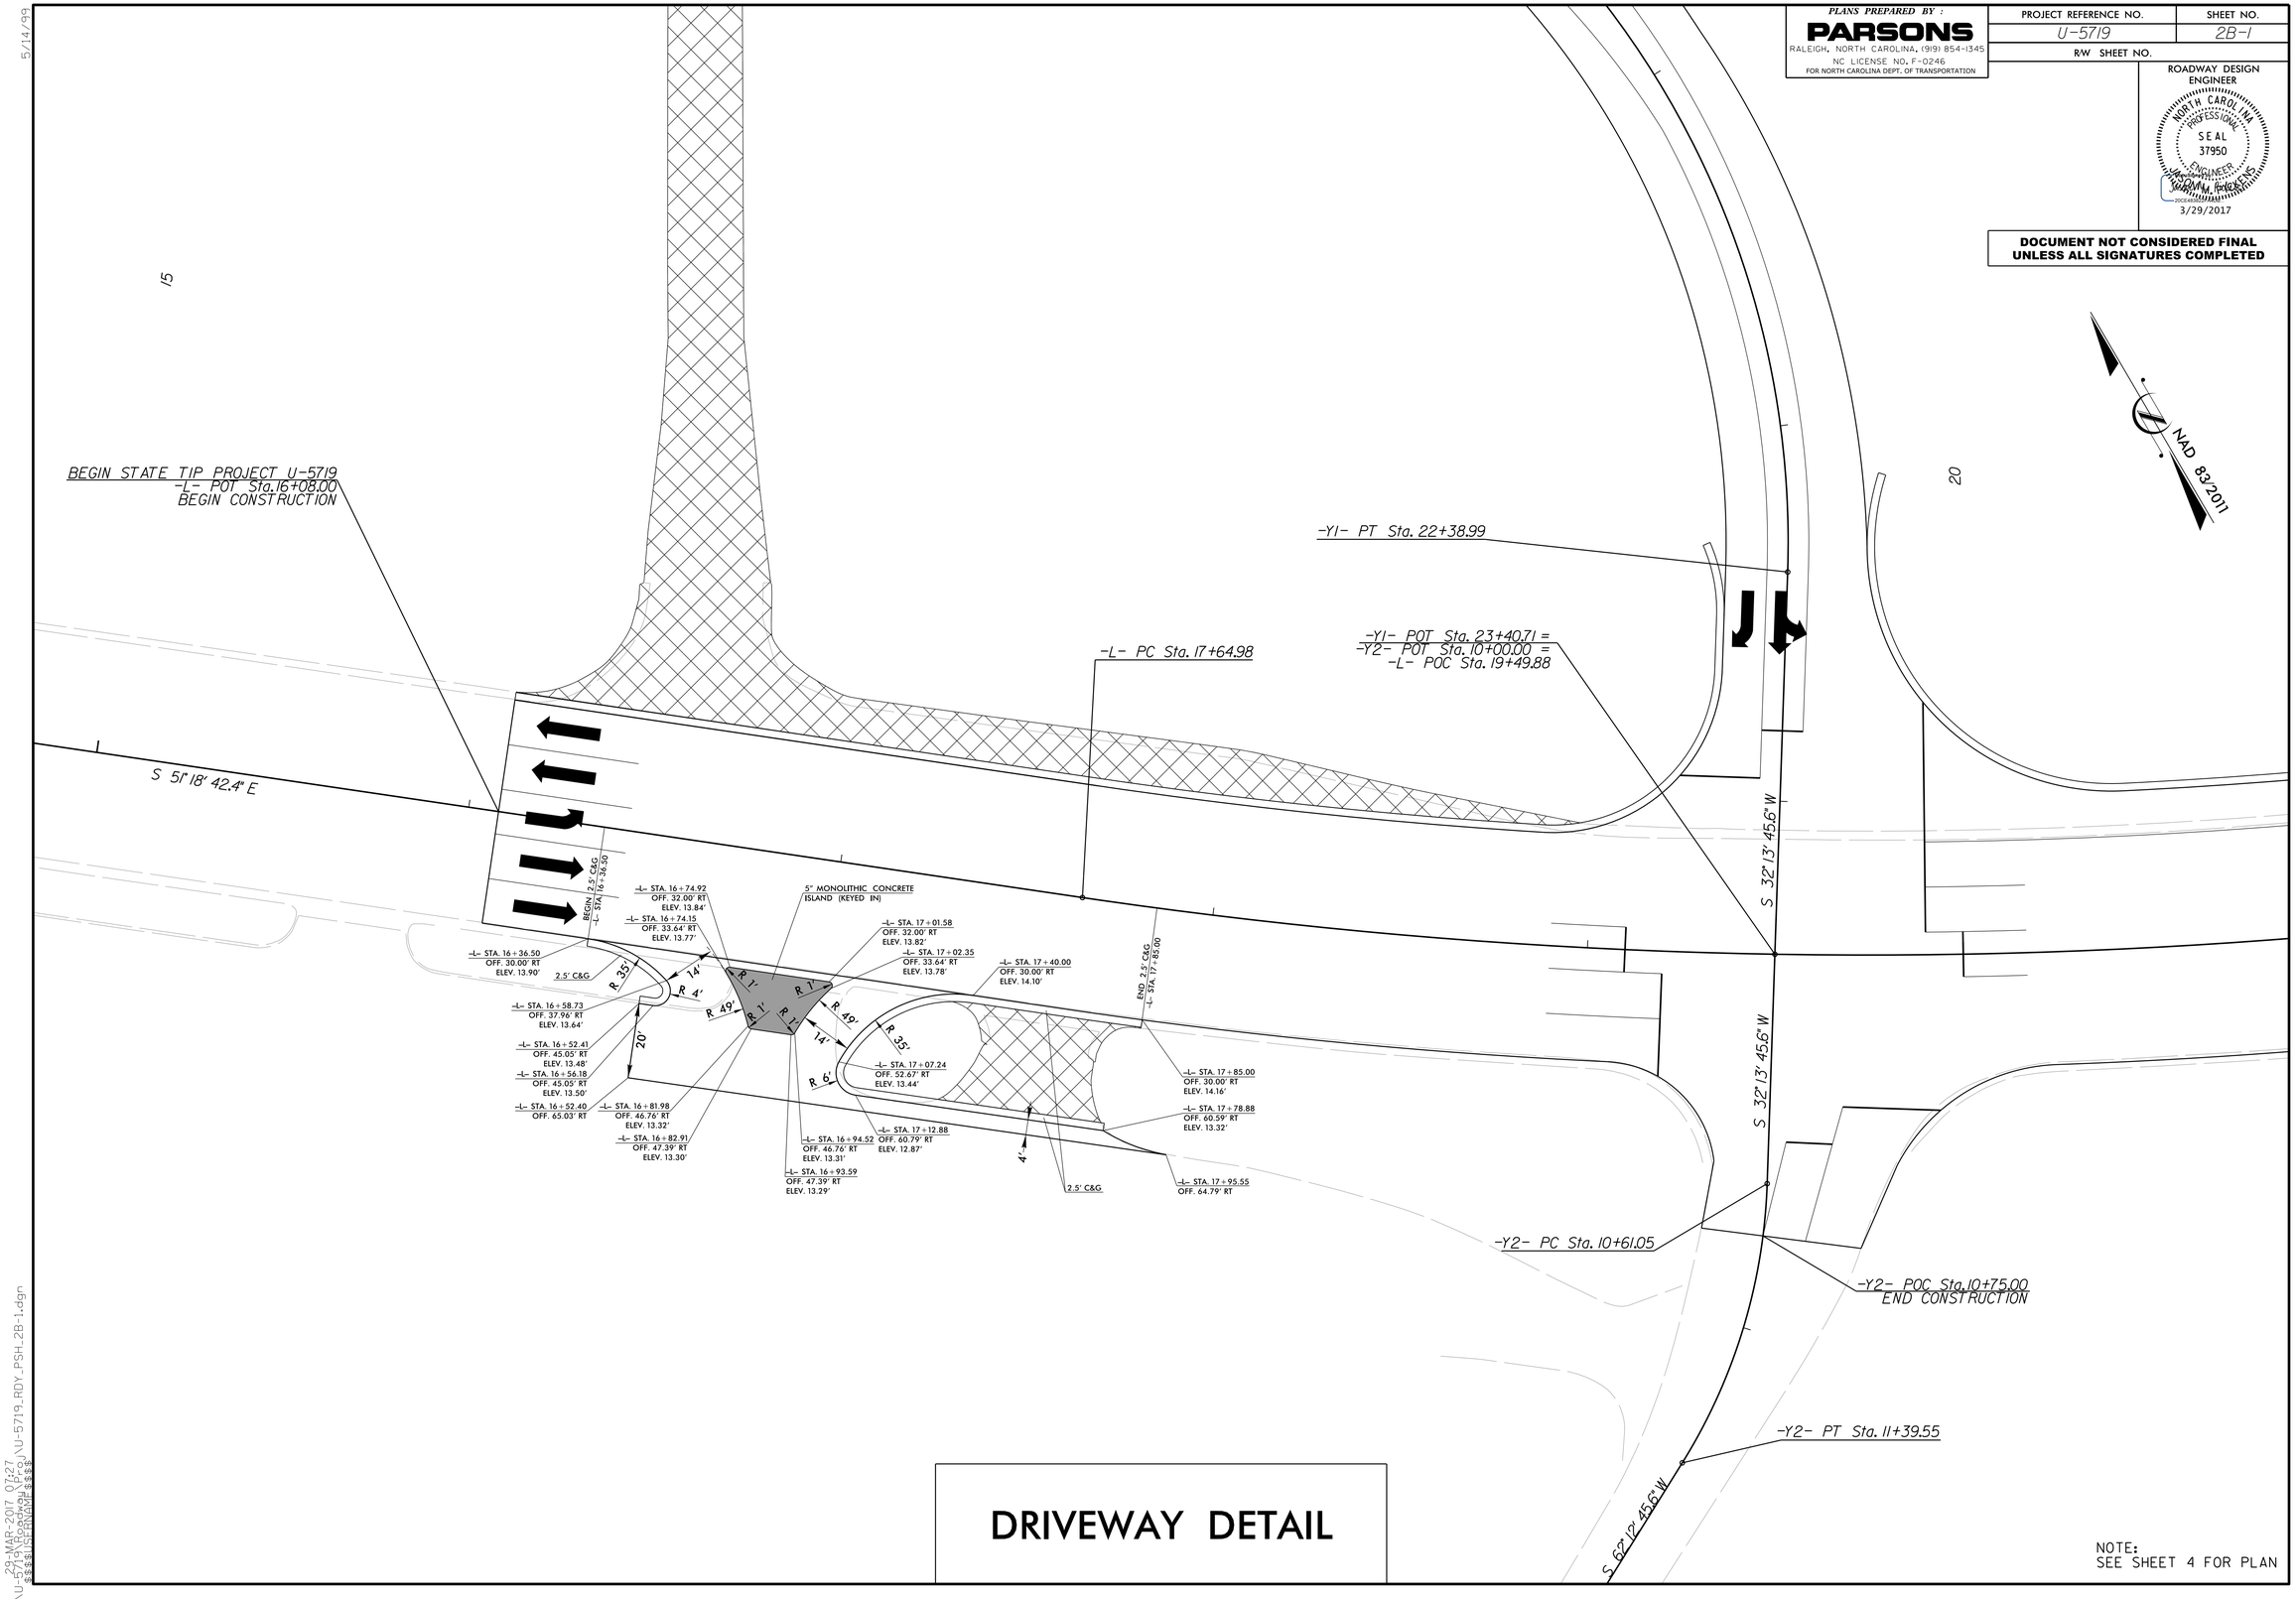

DRIVEWAY DETAIL

NOTE:
SEE SHEET 4 FOR PLAN

29-MAR-2017 07:27
J:\U-5719_RDY_PSH_2B_01\U-5719_RDY_PSH_2B-1.dgn
$$$$USERNAME$$$$