DocuSign Envelope ID: 09A4C58C-F42E-4A26-BA77-2E841E3B2533

PROJ. REFERENCE NO.	SHEET NO.
U-5719	SIGN-3

★ SIGNALIZED INTERSECTION

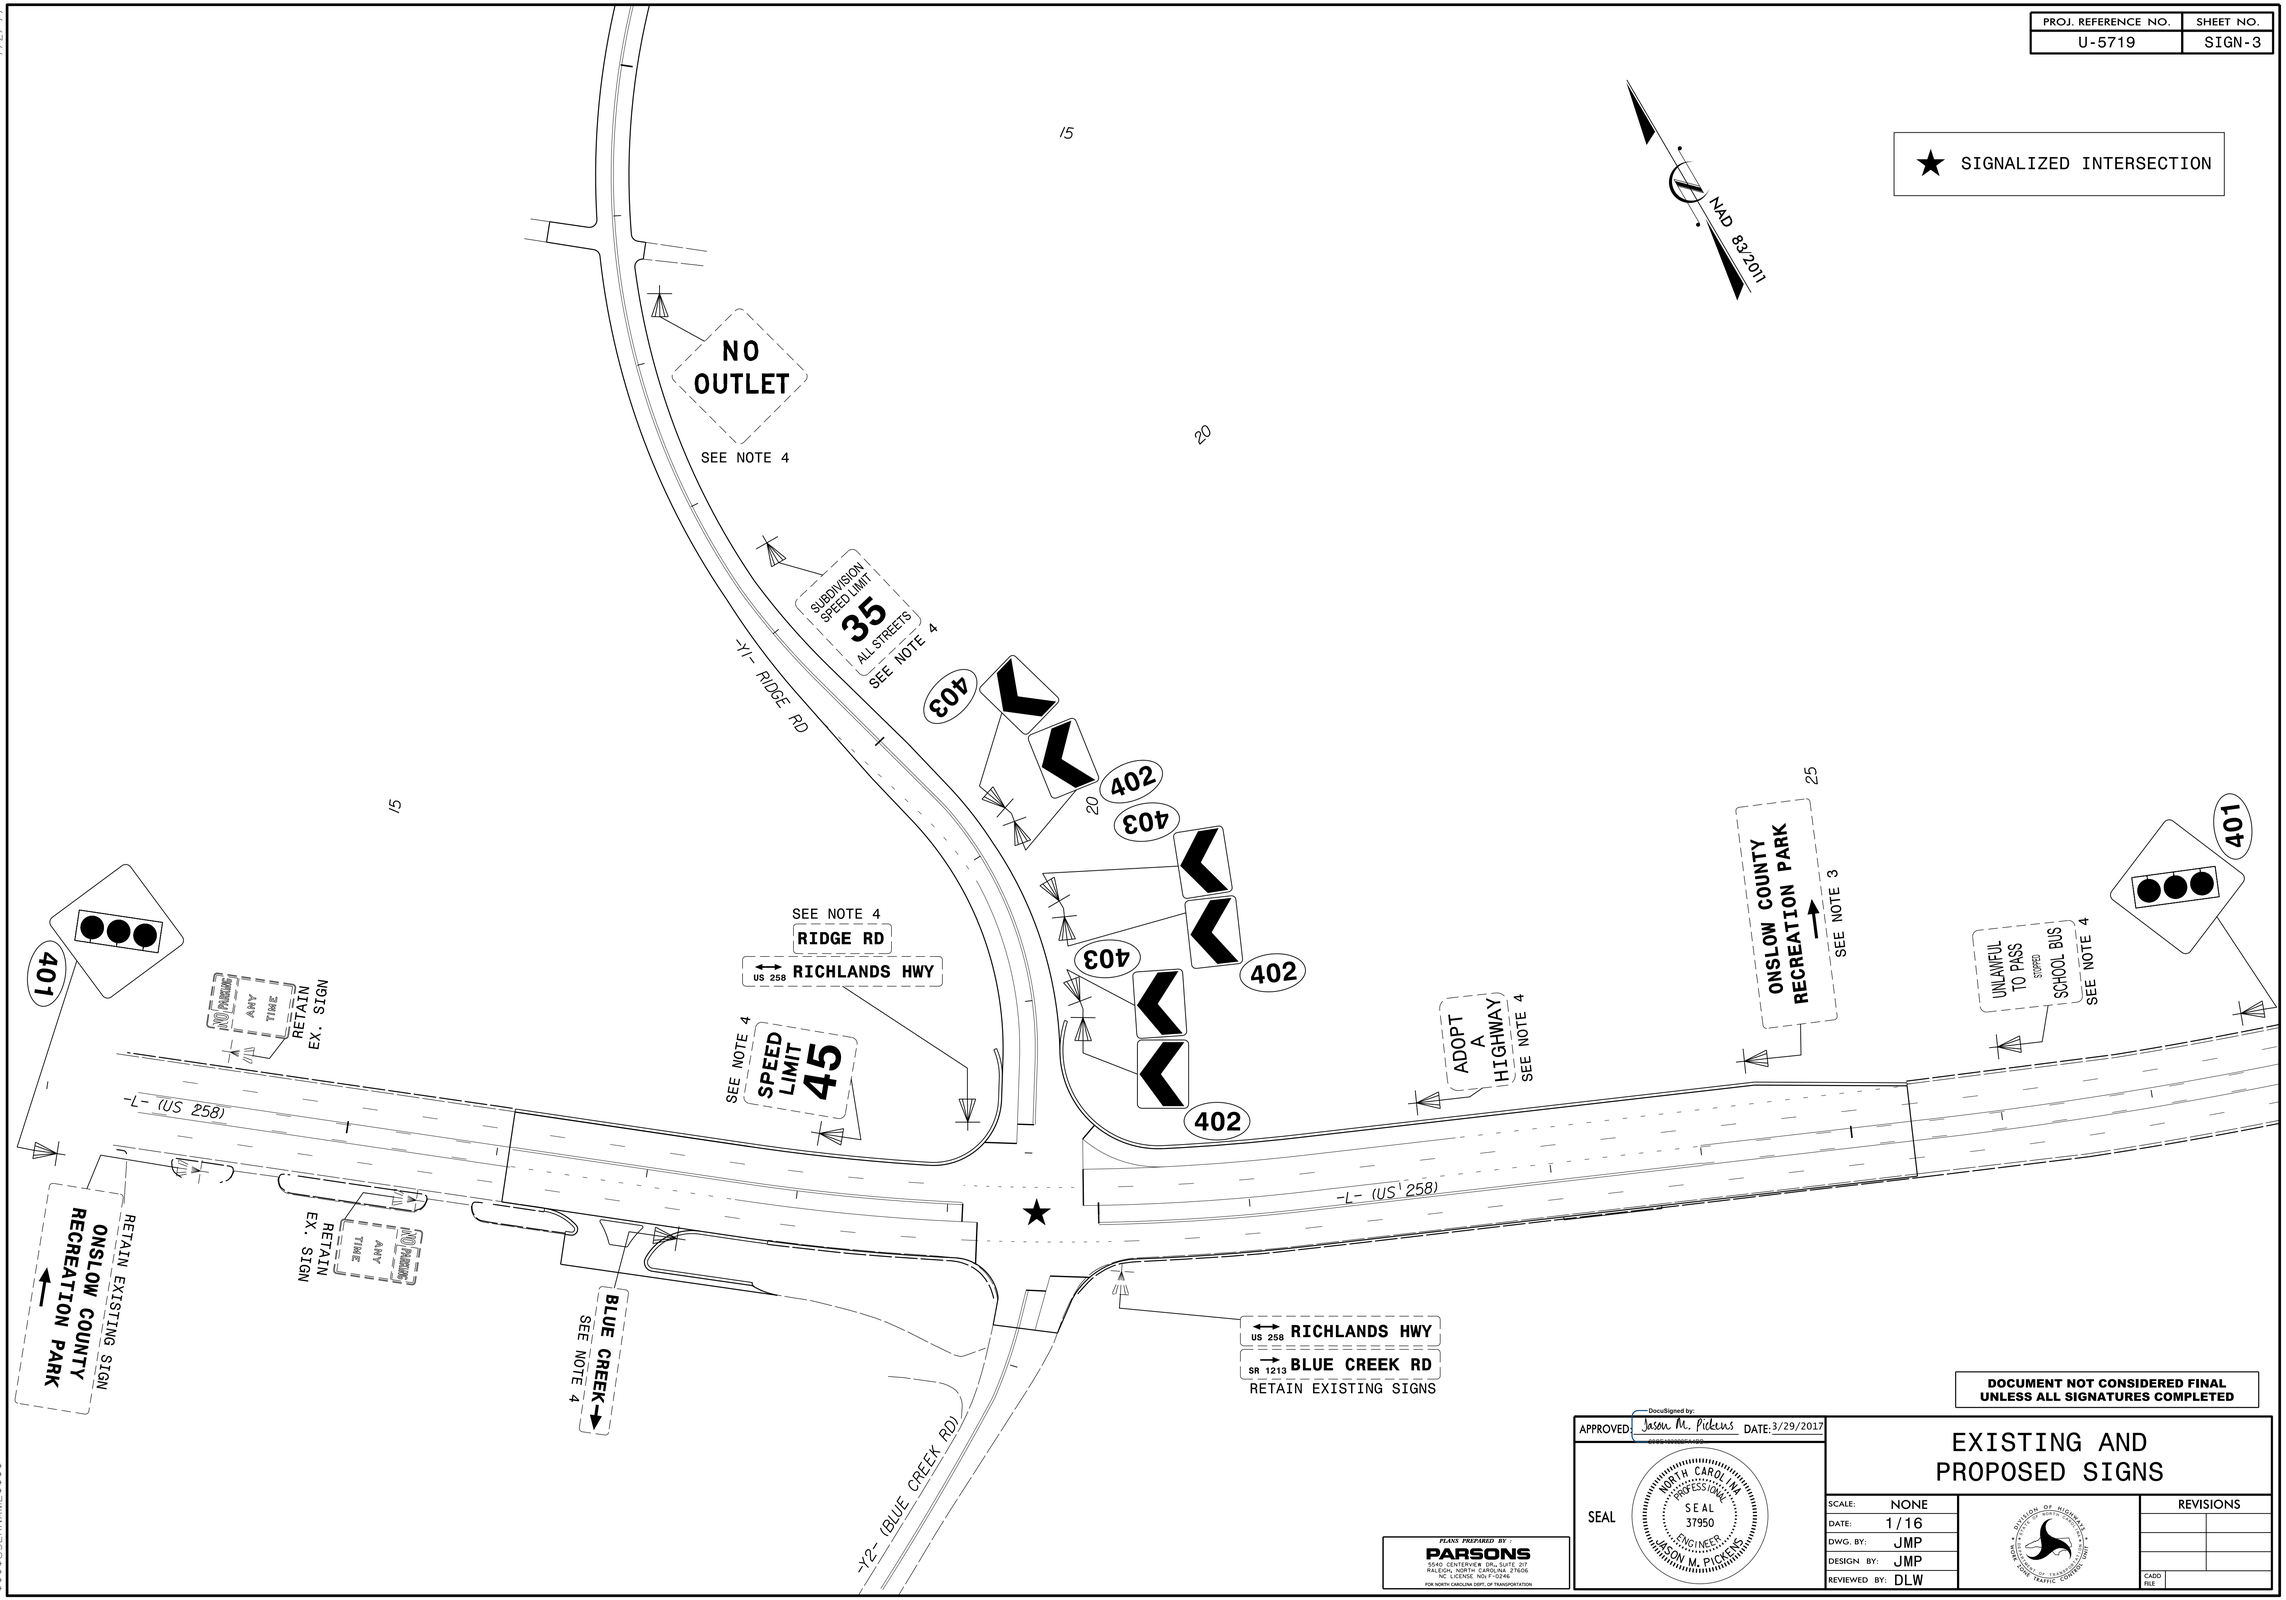

DOCUMENT NOT CONSIDERED FINAL UNLESS ALL SIGNATURES COMPLETED

APPROVED: DocuSigned by: Jason M. Pickens DATE: 3/29/2017

SEAL — NORTH CAROLINA PROFESSIONAL SEAL 37950 ENGINEER JASON M. PICKENS

PLANS PREPARED BY: PARSONS
5540 CENTERPOINT DR. SUITE 20
RALEIGH, NORTH CAROLINA 27616
NC LICENSE NO: F-0246
FOR NORTH CAROLINA DEPT. OF TRANSPORTATION

EXISTING AND PROPOSED SIGNS

SCALE:	NONE
DATE:	1/16
DWG. BY:	JMP
DESIGN BY:	JMP
REVIEWED BY:	DLW

REVISIONS

CADD FILE

29-MAR-2017 07:33
A:\U5719_TIP_SIGNS\Signing\CADD\Signing Layout Plans\U-5719_SGN_PSH_03.dgn
$$$$USERNAME$$$$

7/2/99