DocuSign Envelope ID: 09A4C58C-F42E-4A26-BA77-2E841E3B2533

PROJ. REFERENCE NO.	SHEET NO.
U-5719	TMP-6

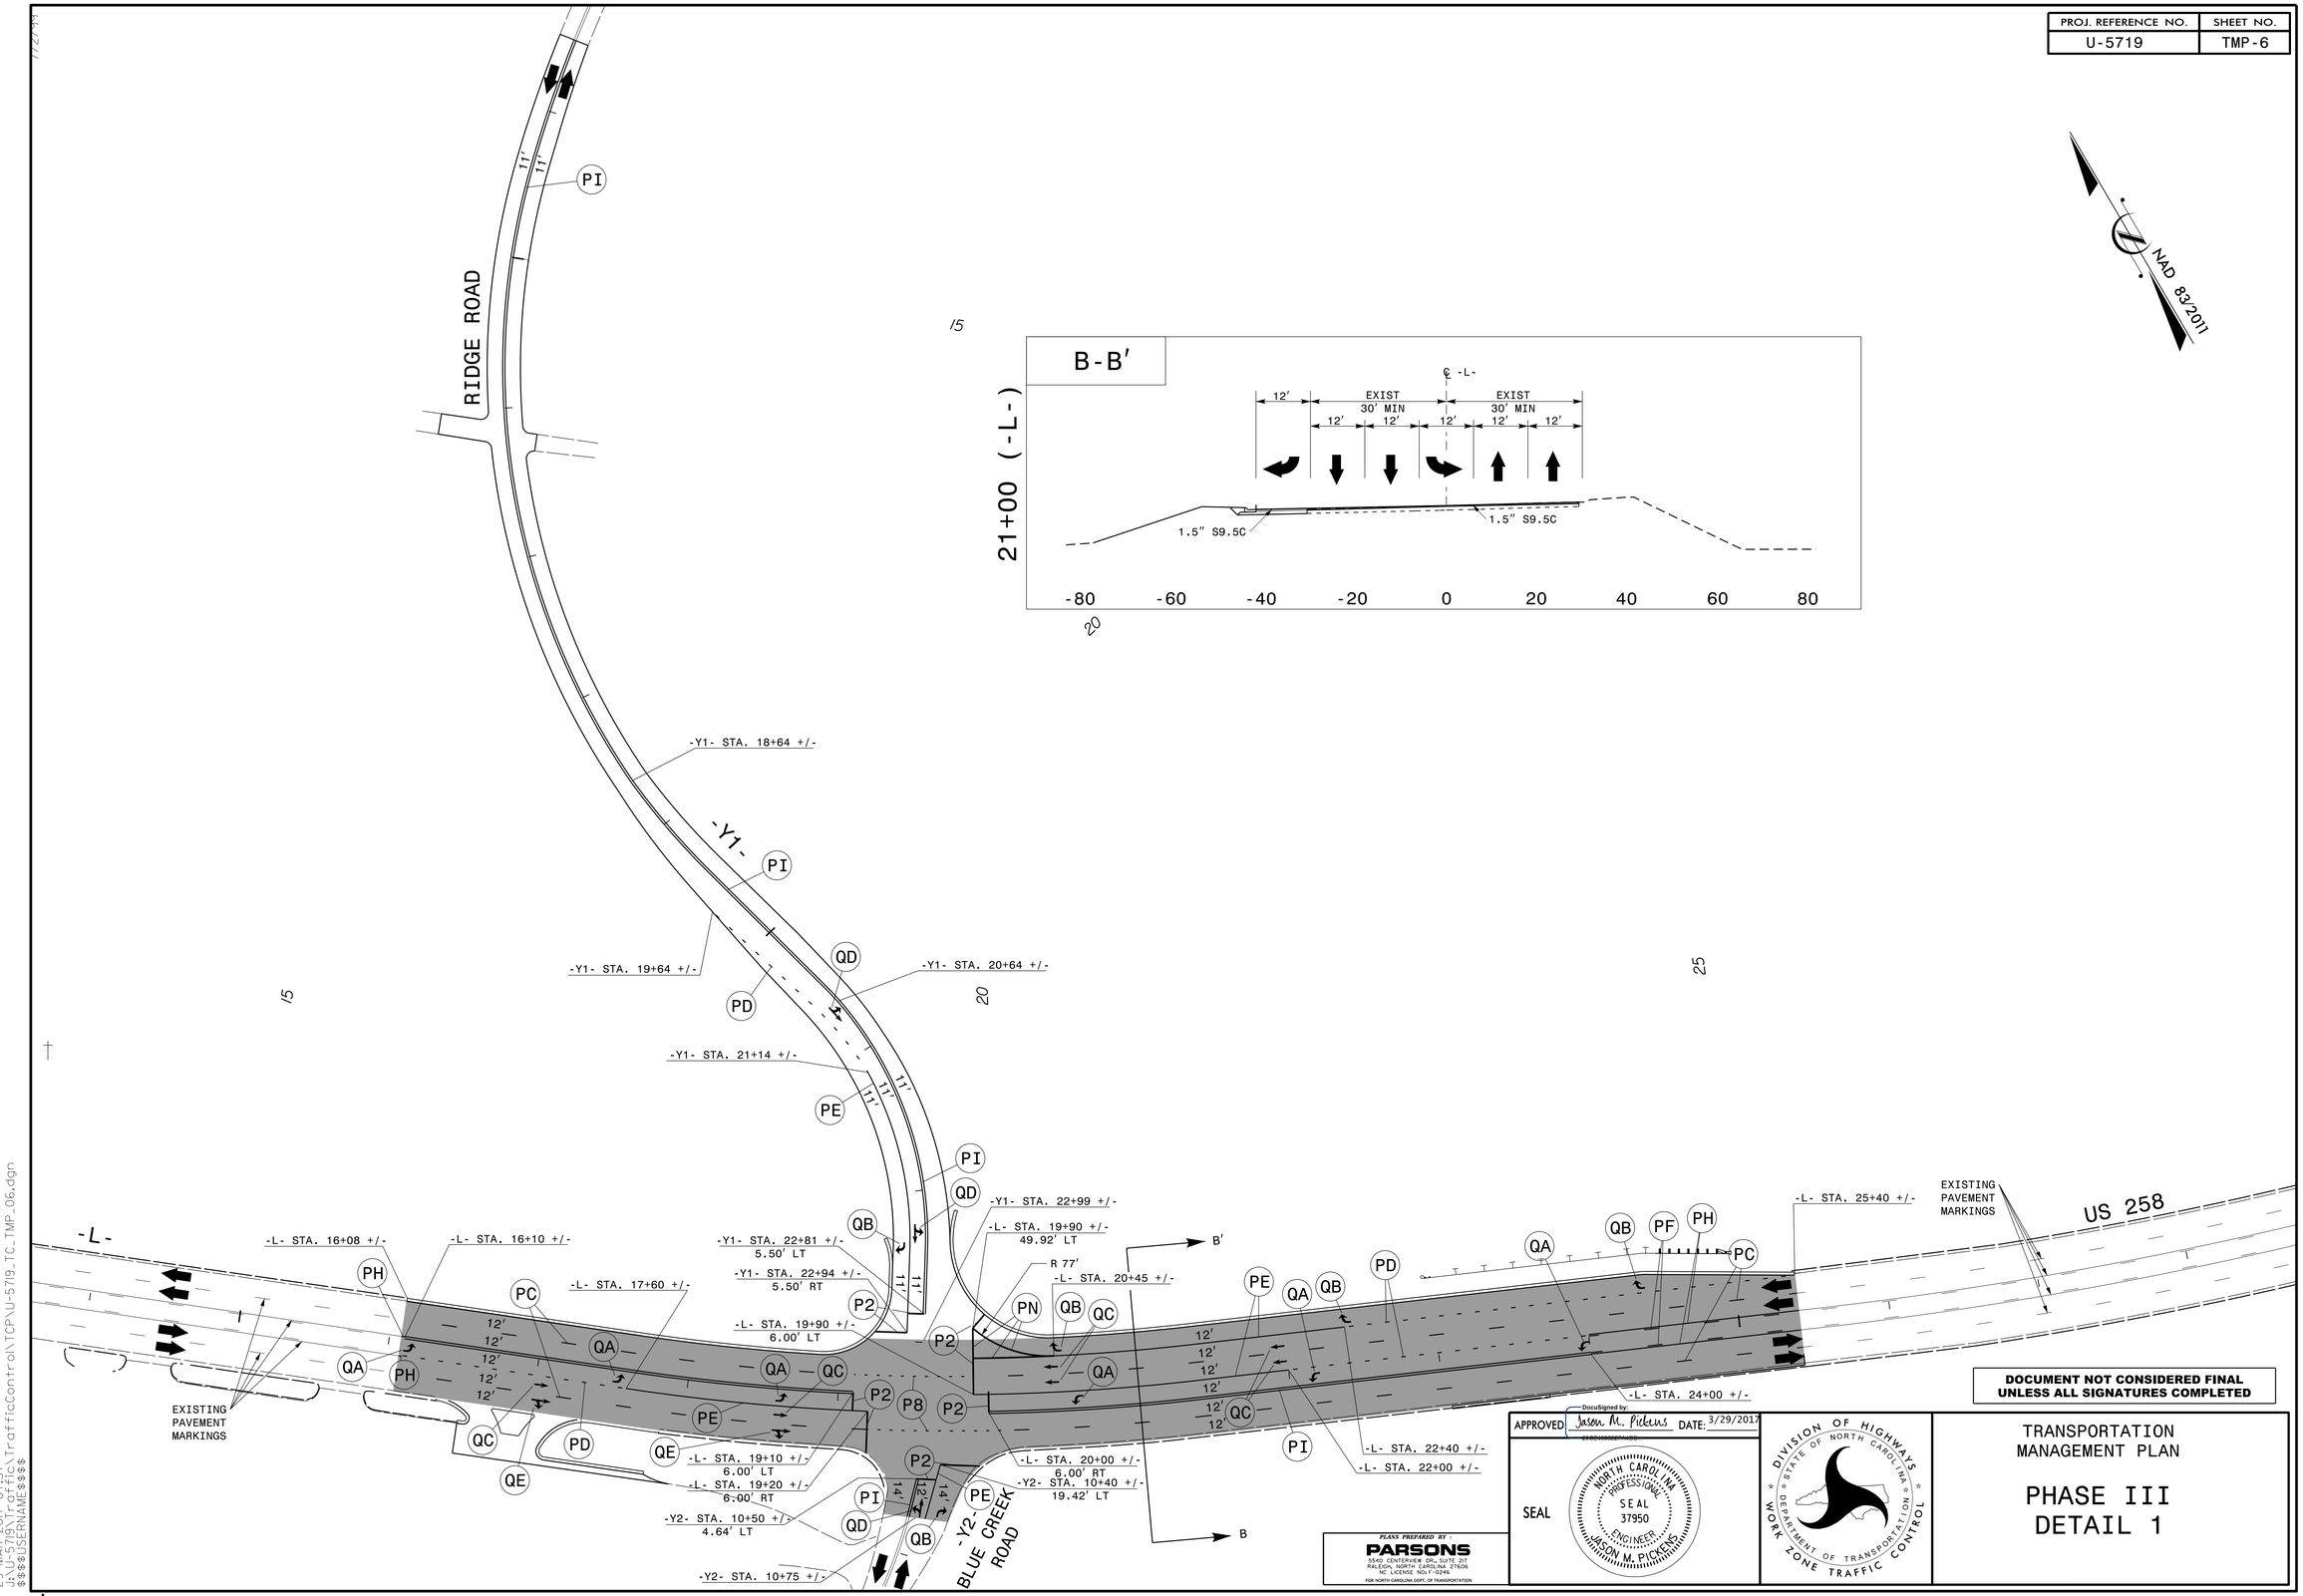

DOCUMENT NOT CONSIDERED FINAL UNLESS ALL SIGNATURES COMPLETED

APPROVED DocuSigned by: Jason M. Pickens DATE: 3/29/2017

SEAL

NORTH CAROLINA PROFESSIONAL SEAL 37950 ENGINEER JASON M. PICKENS

DIVISION OF HIGHWAYS STATE OF NORTH CAROLINA DEPARTMENT OF TRANSPORTATION WORK ZONE TRAFFIC CONTROL

PLANS PREPARED BY
PARSONS
5540 CENTERVIEW DR., SUITE 217
RALEIGH, NORTH CAROLINA 27606
NC LICENSE NO: F-0246
FOR NORTH CAROLINA DEPT. OF TRANSPORTATION

TRANSPORTATION MANAGEMENT PLAN

PHASE III DETAIL 1

29-MAR-2017 07:37
J:\U-5719\Traffic\TrafficControl\TCP\U-5719_TC_TMP_06.dgn
$$$$USERNAME$$$$