DocuSign Envelope ID: 6C7EE70B-2C09-41A7-AD5A-F748056EC907

PROJECT REFERENCE NO.	SHEET NO.
U-5719	SCP3

NOTES:

1) DO NOT TAP INTO CABLE "CITY 1"

2) NOTIFY THE CITY OF JACKSONVILLE TRAFFIC SIGNAL SYSTEM ENGINEER, ROBERT MYERS, AT 910-938-5070 FIVE (5) DAYS PRIOR TO BEGINNING WORK ON SIGNAL SYSTEM COMMUNICATIONS CABLE. NOTIFY THE TRAFFIC SIGNAL SYSTEM ENGINEER AFTER ALL WORK IS PERFORMED TO ENSURE THAT ALL FIBER CIRCUITS ARE FUNCTIONING PROPERLY. ALL WORK IS NOT COMPLETE UNTIL THE SIGNAL SYSTEM IS BACK UP AND OPERATIONAL.

3) FIVE (5) DAYS PRIOR TO BEGINNING WORK ON THE SIGNAL SYSTEM, CONTACT THE CITY OF JACKSONVILLE TRAFFIC SIGNAL SYSTEM ENGINEER, ROBERT MYERS, AT 910-938-5070 TO ARRANGE FOR THE CITY TO PROGRAM THE NEW FIELD ETHERNET SWITCHES WITH THE NECESSARY NETWORK CONFIGURATION DATA, INCLUDING BUT NOT LIMITED TO: THE PROJECT IP ADDRESS, DEFAULT GATEWAY, SUBNET MASK AND VLAN ID INFORMATION.

4) CONTRACTOR TO RECORD EXISTING SPLICE ARRANGEMENT FOR COMPARISON TO THE SUPPLIED SPLICE DETAILS. IF DISCREPANCIES EXIST, CONTACT THE ENGINEER TO DETERMINE HOW TO PROCEED WITH RESPLICING. PROVIDE AS-BUILT PLANS TO THE ENGINEER IF FINAL SPLICE ARRANGEMENT DIFFERS FROM THE SUPPLIED SPLICE DETAILS.

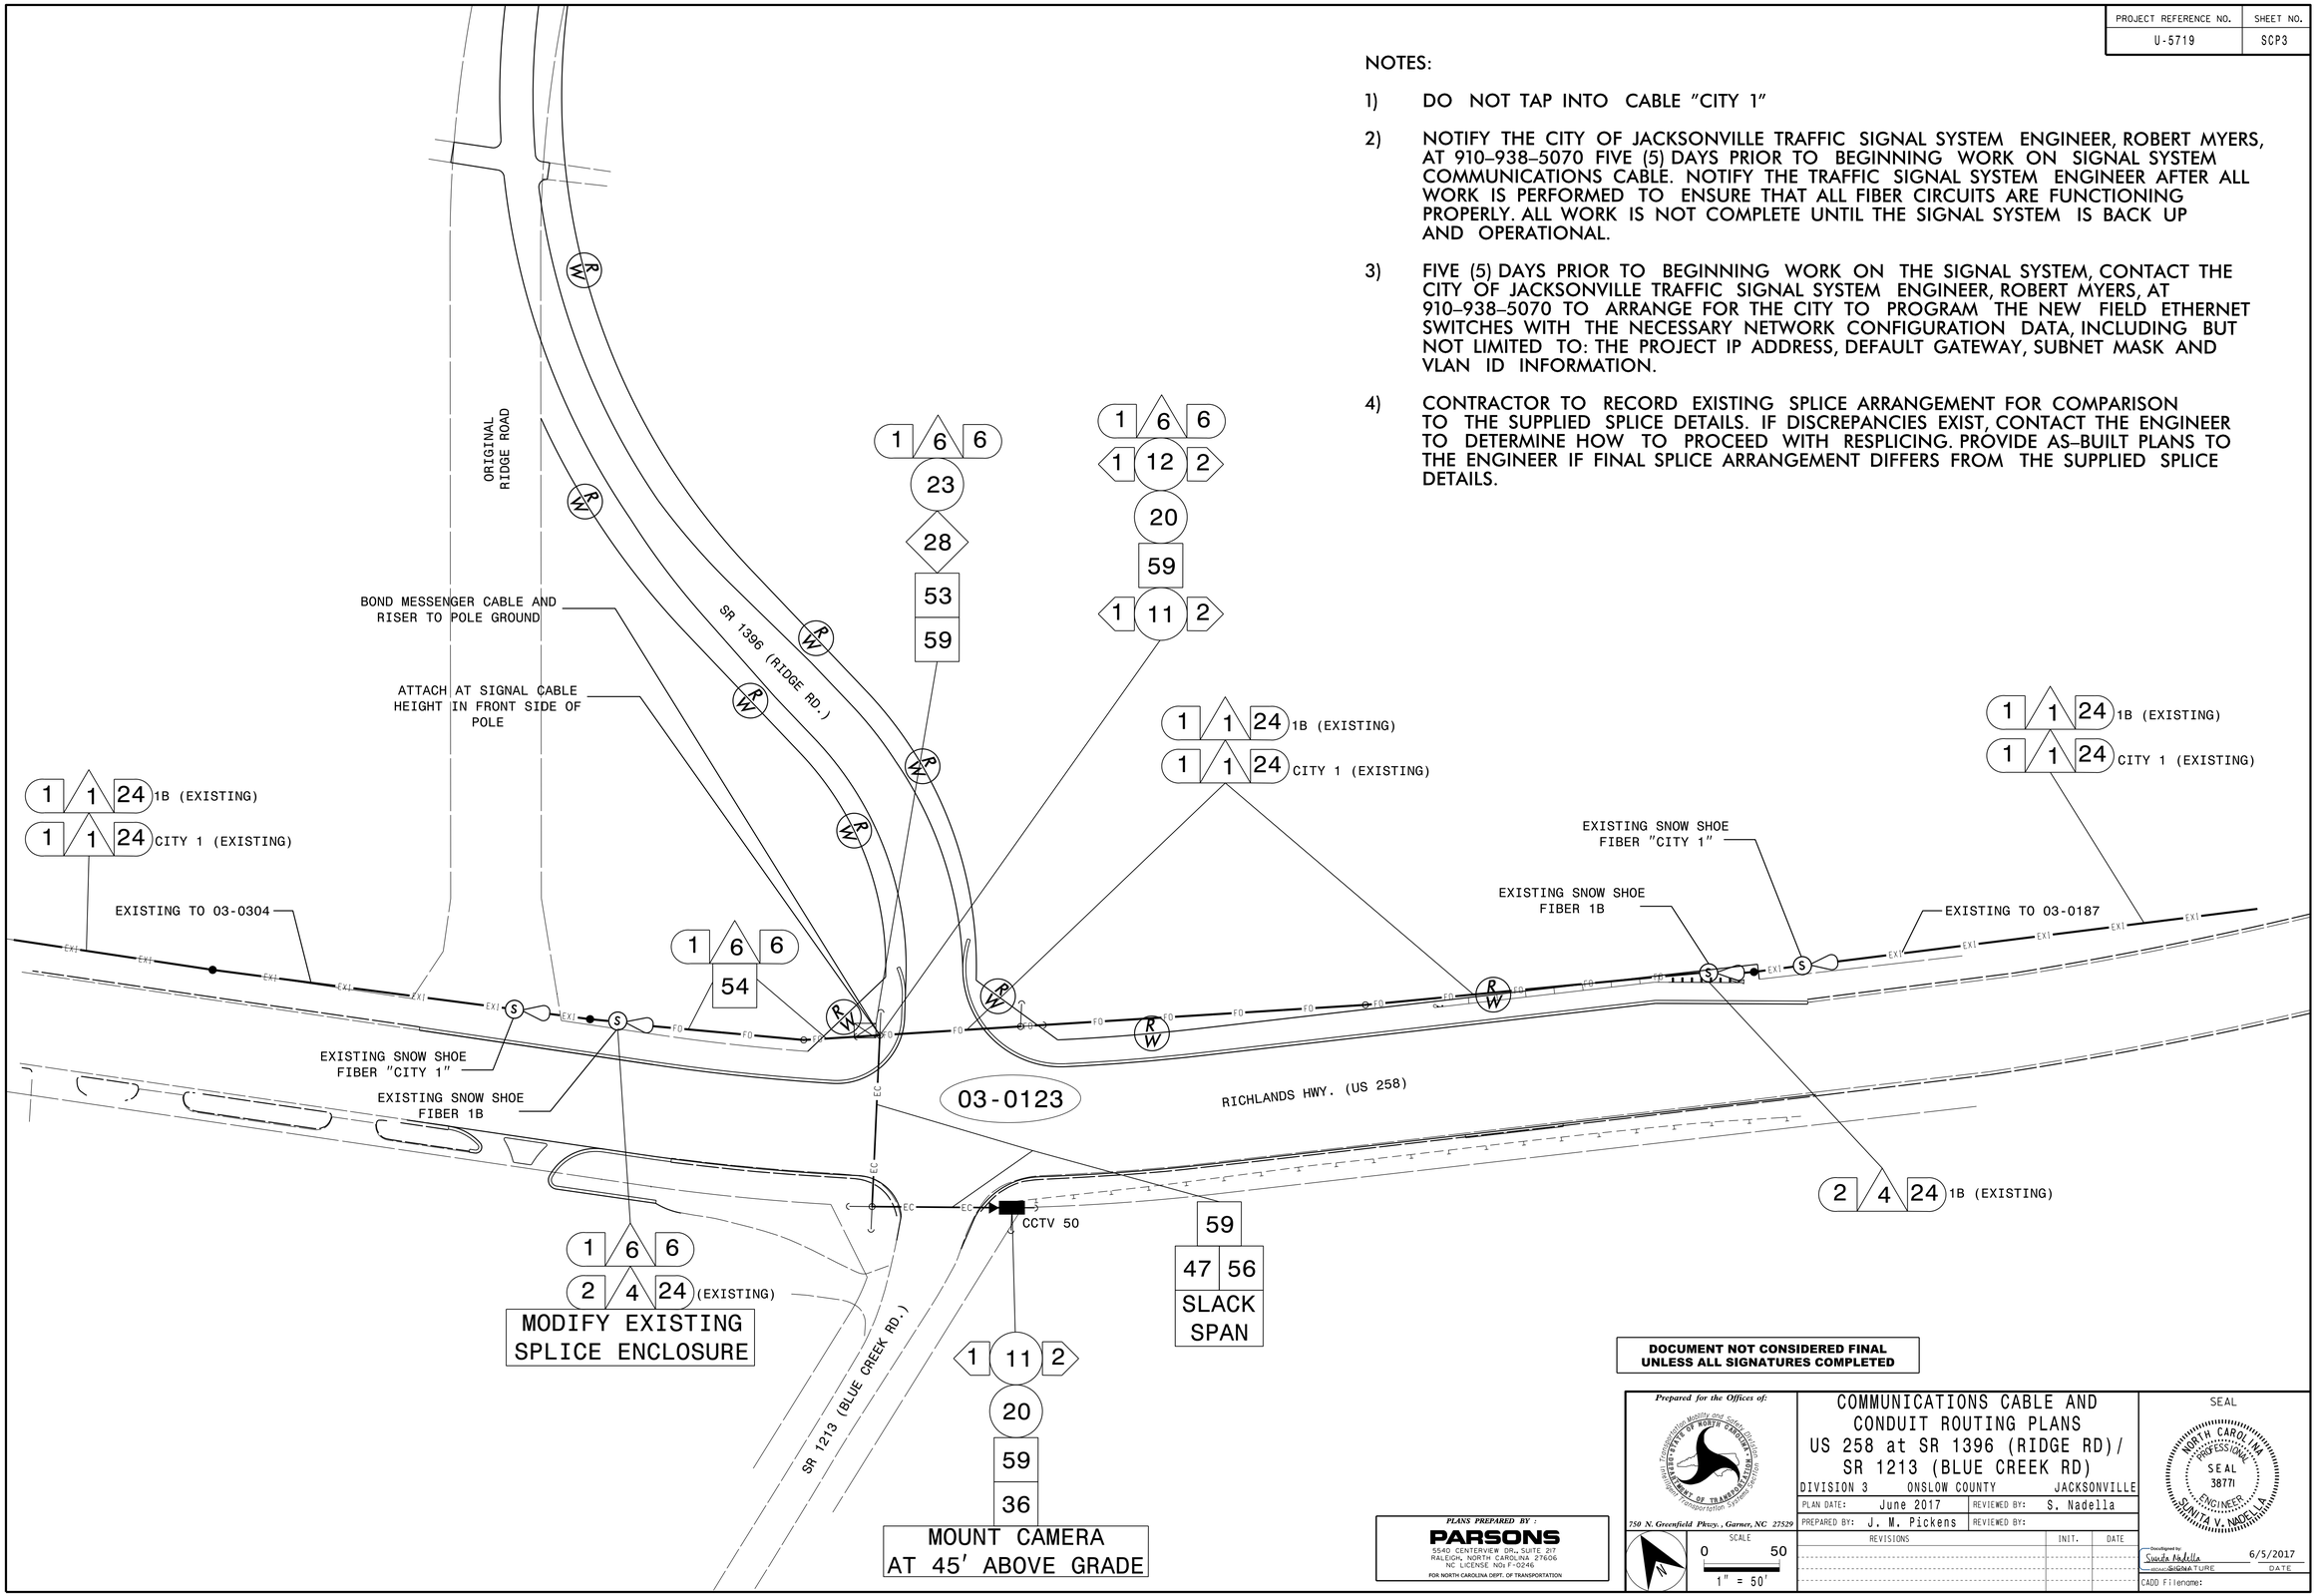

DOCUMENT NOT CONSIDERED FINAL UNLESS ALL SIGNATURES COMPLETED

Prepared for the Offices of:
Transportation Mobility and Safety Division
STATE OF NORTH CAROLINA
DEPARTMENT OF TRANSPORTATION
Intelligent Transportation Systems Section
750 N. Greenfield Pkwy., Garner, NC 27529

PLANS PREPARED BY :
PARSONS
5540 CENTERVIEW DR., SUITE 217
RALEIGH, NORTH CAROLINA 27606
NC LICENSE NO: F-0246
FOR NORTH CAROLINA DEPT. OF TRANSPORTATION

SCALE
0 50
1" = 50'

COMMUNICATIONS CABLE AND CONDUIT ROUTING PLANS
US 258 at SR 1396 (RIDGE RD)/ SR 1213 (BLUE CREEK RD)

DIVISION 3 ONSLOW COUNTY JACKSONVILLE

PLAN DATE: June 2017		REVIEWED BY:	S. Nadella
PREPARED BY: J. M. Pickens		REVIEWED BY:	

REVISIONS	INIT.	DATE

SEAL
NORTH CAROLINA PROFESSIONAL SEAL 38771 ENGINEER SUNITA V. NADELLA

Docusigned by: Sunita Nadella 6/5/2017
ENGINEER SIGNATURE DATE

CADD Filename: