DocuSign Envelope ID: 09A4C58C-F42E-4A26-BA77-2E841E3B2533

7/2/99

PROJ. REFERENCE NO.	SHEET NO.
U-5719	SIGN-2

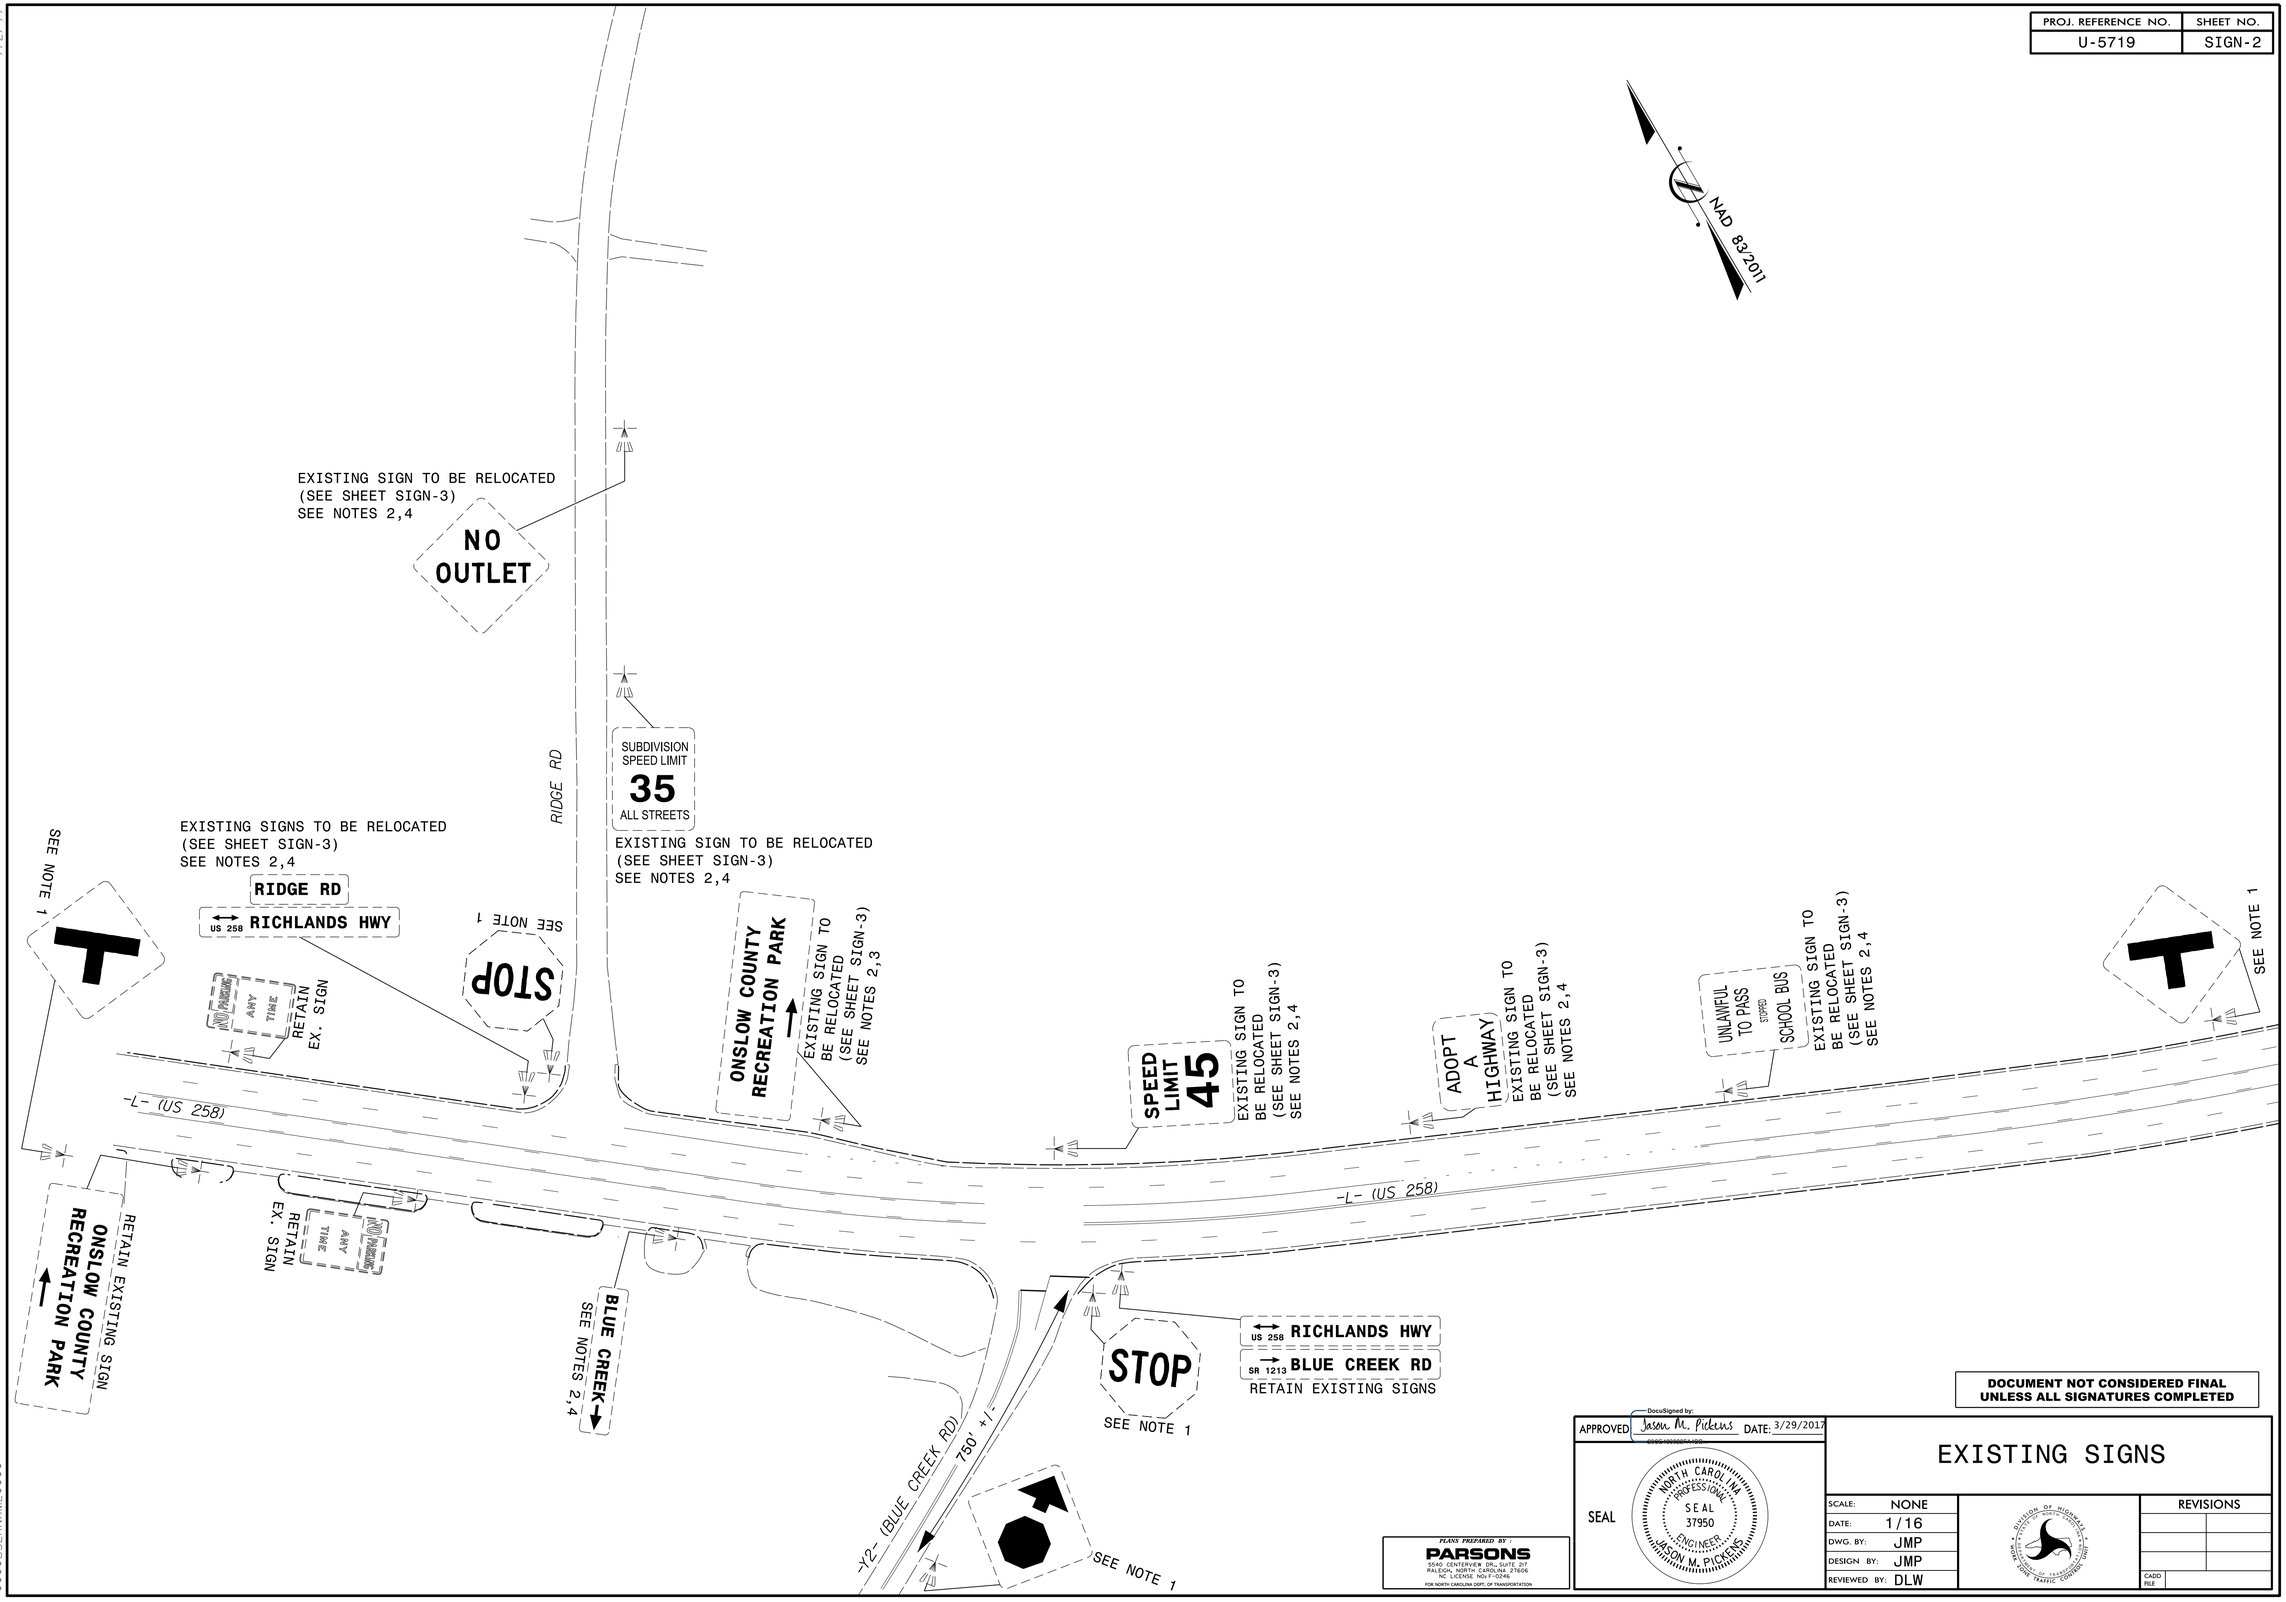

DOCUMENT NOT CONSIDERED FINAL UNLESS ALL SIGNATURES COMPLETED

APPROVED DocuSigned by: Jason M. Pickens DATE: 3/29/2017

SEAL

NORTH CAROLINA PROFESSIONAL SEAL 37950 ENGINEER JASON M. PICKENS

EXISTING SIGNS

SCALE:	NONE
DATE:	1/16
DWG. BY:	JMP
DESIGN BY:	JMP
REVIEWED BY:	DLW

DIVISION OF HIGHWAYS · STATE OF NORTH CAROLINA · TRAFFIC CONTROL

REVISIONS

CADD FILE

PLANS PREPARED BY
PARSONS
5540 CENTERVIEW DR., SUITE 217
RALEIGH, NORTH CAROLINA 27606
NC LICENSE: NO F-0246
FOR NORTH CAROLINA DEPT. OF TRANSPORTATION

29-MAR-2017 07:33
z:\ATTCNT\proj\U5719\Signing\CADD\Signing Layout Plans\U-5719_SGN_PSH_02.dgn
$$$$USERNAME$$$$