
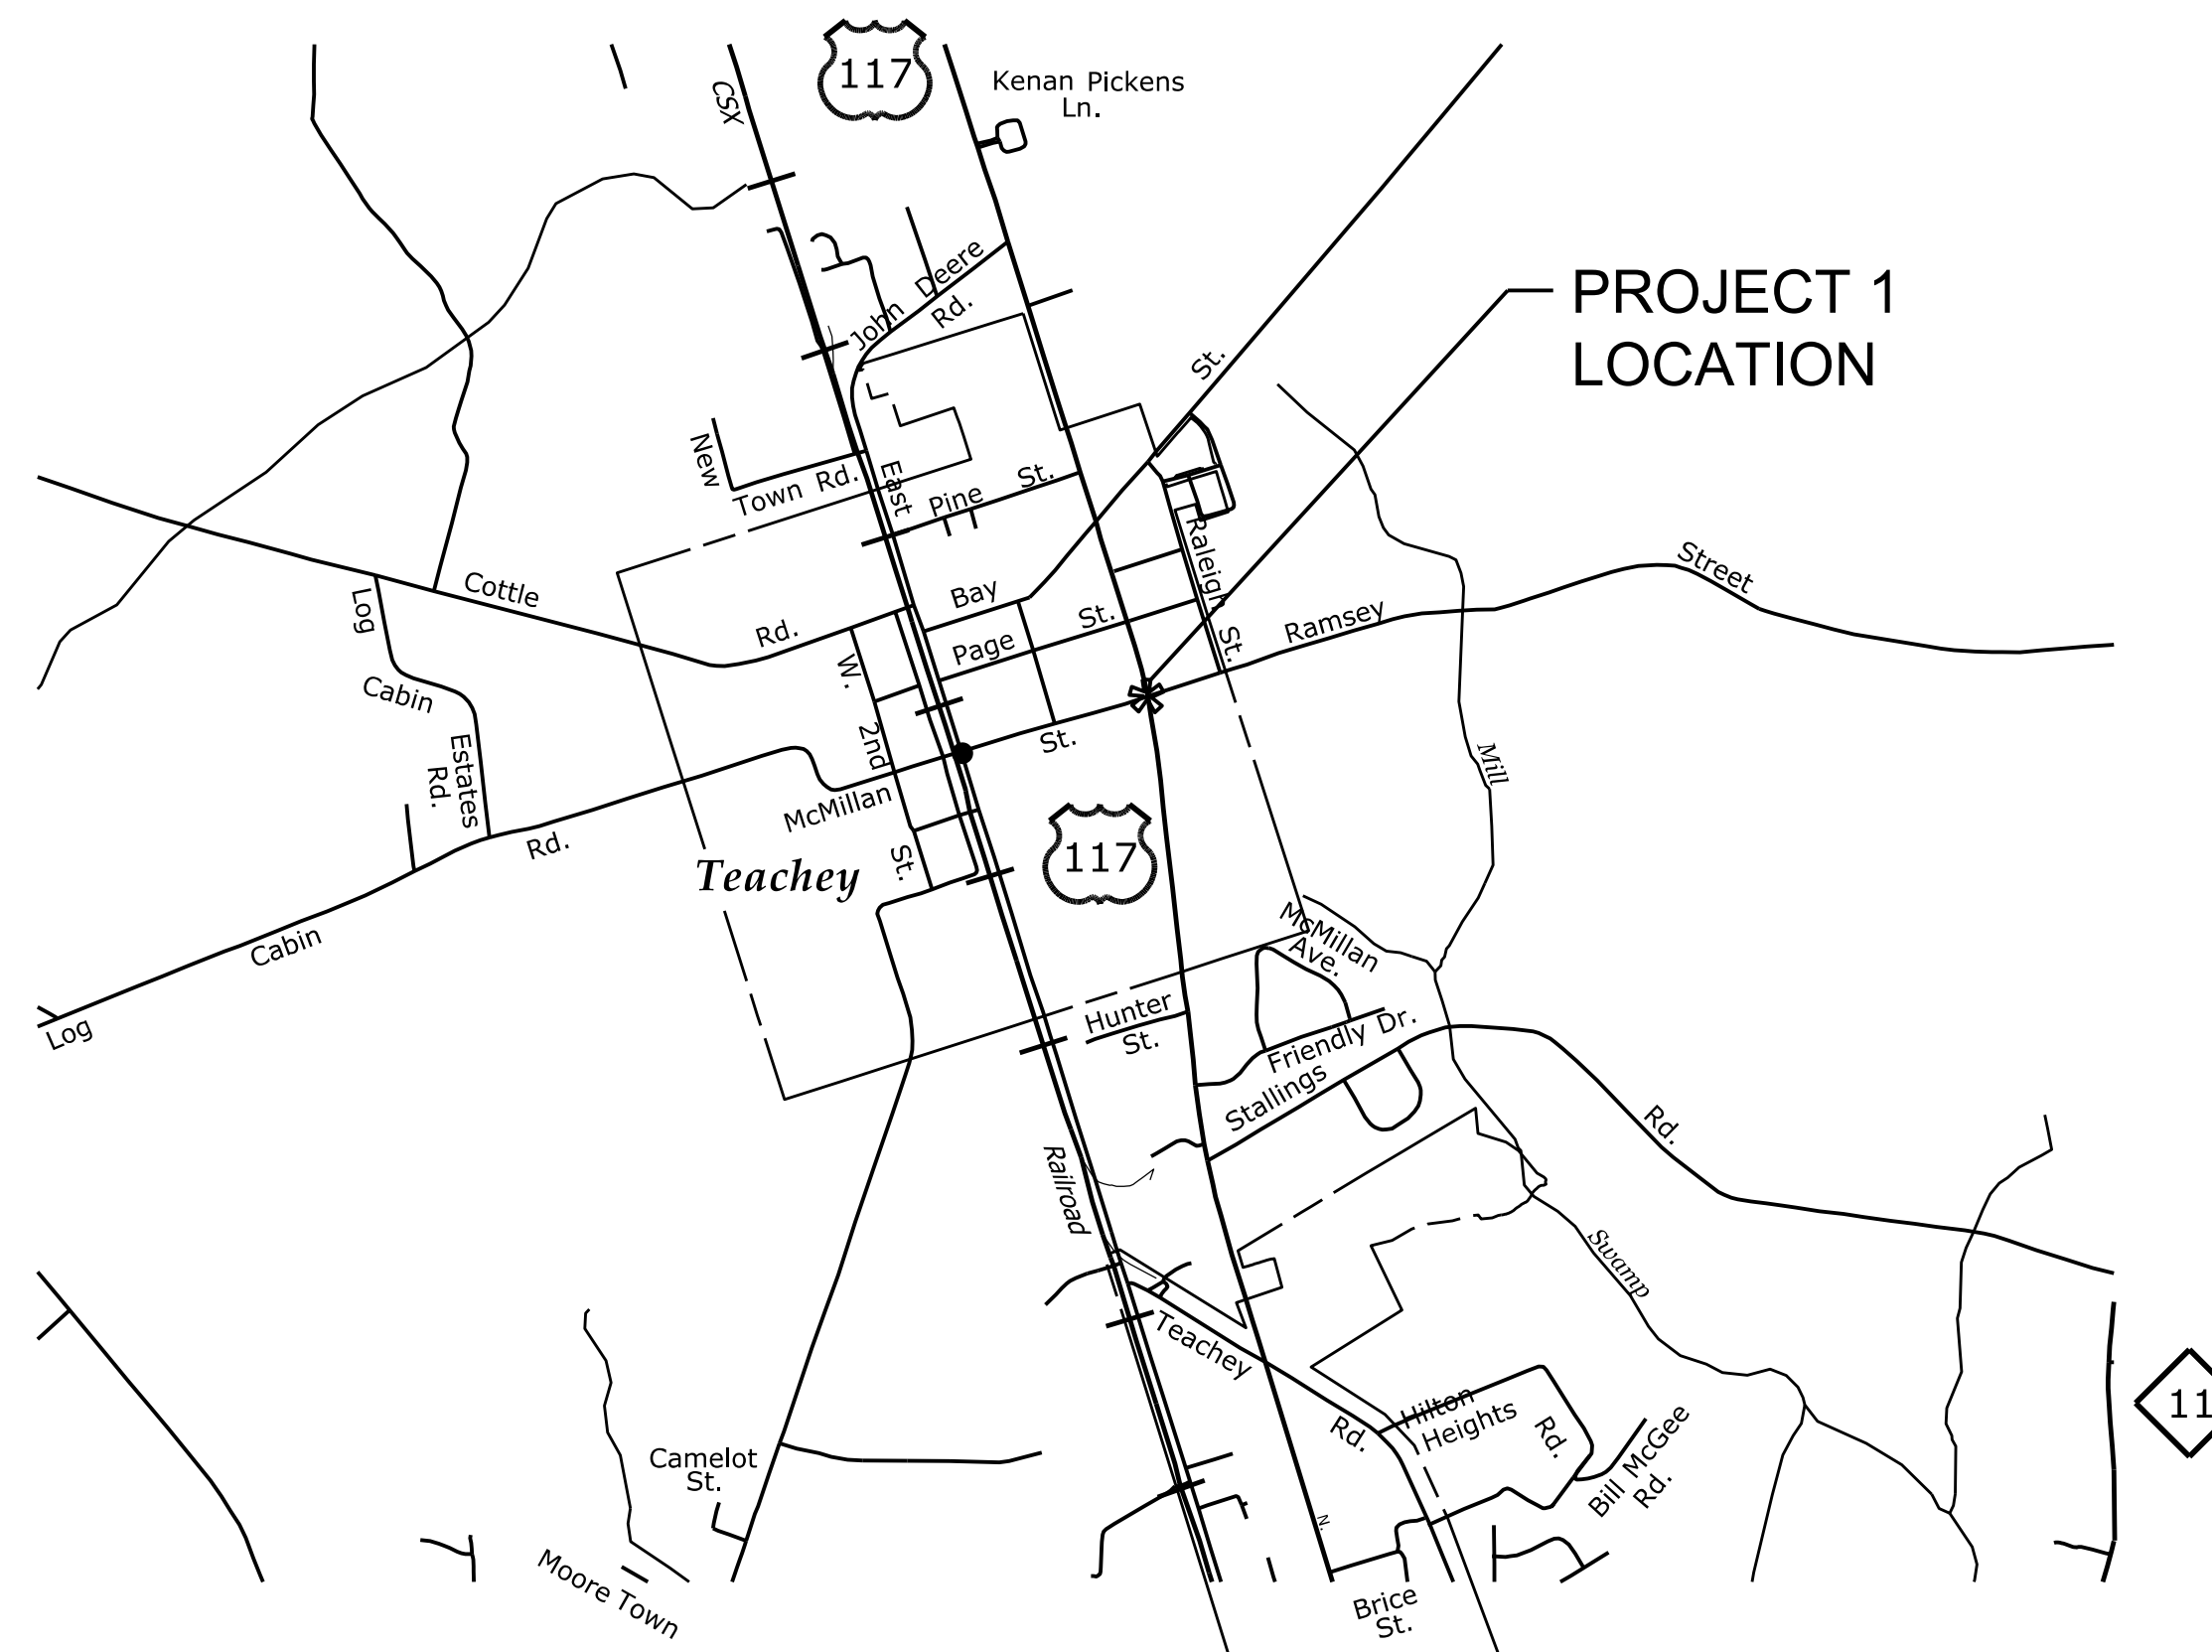


\$\$\$\$SYTIME\$\$\$\$
 \$\$\$\$SYTIME\$\$\$\$GN\$\$\$\$\$\$\$\$
 \$\$\$\$SYTIME\$\$\$\$
 \$\$\$\$SYTIME\$\$\$\$

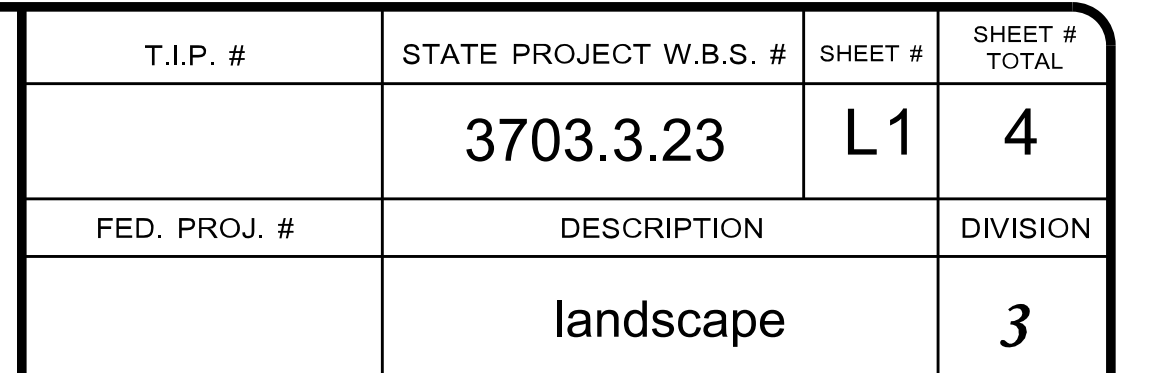

County Line	-----
City or Town Line	-----
Exist. Right of Way Line Marker	----- -----
Prop. Right of Way Line Marker	----- -----
Prop Right of Way Line Marker (By Contract)	----- -----
Exist. Control of Access Line	----- ----- ----- -----
Prop. Control of Access Line	----- -----
Property Line	----- ----- ----- -----
Easement Line	----- ----- ----- -----
Slope Stake Line	----- ----- ----- -----
Exist. Fence	----- + -----
Prop. Woven Wire Fence	----- ----- ----- ----- -----
Prop. Chain Link Fence	----- ----- ----- ----- -----
Exist. Road	=====
Prop. Road	=====
Guardrail	----- ----- ----- ----- -----
Survey Line	----- + -----
Denotes Line Equality	----- -----
Bridge	===== =====
Culvert	===== =====
Railroad	===== ----- -----
Woods	----- ----- ----- ----- OR ----- -----
Exist. Telephone Pole	----- -----
Prop. Telephone Pole	----- -----
Tower Pole and Line	----- -----
Exist. Power Pole	----- -----
Prop. Power Pole	----- -----
Sanitary Sewer Line	----- ----- ----- -----
Water Line	----- ----- -----
Gas Line	----- ----- ----- -----
Picnic Shelter	----- -----
Regeneration	----- ----- ----- -----
Reforestation	----- ----- ----- -----


L1 ... TITLE SHEET
L2 ... PROJECT 1
L3.... DETAILS
L4.... DETAILS

REVISIONS

DATE	DESCRIPTION

2012 NCDOT STANDARD SPECIFICATIONS


801 Corporate Center Drive, Suite 300
Raleigh, NC 27607-5073
Tel: 919/854-1282 Fax: 919/854-5448 NC License No. C-1869

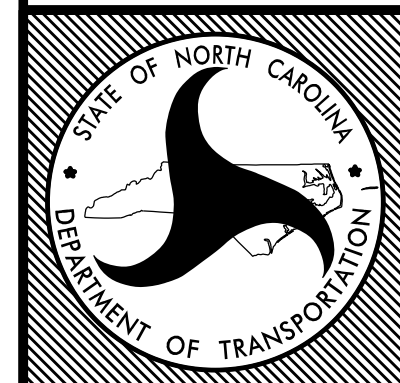

LOCATION:	Teachey, North Carolina
-----------	-------------------------


TYPE of WORK: Landscape Enhancement Projects

COUNTY: Duplin

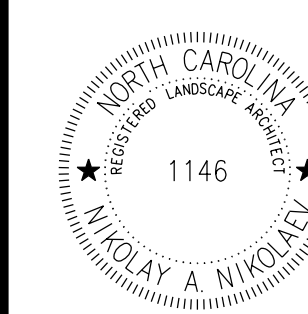


SUMMARY OF PROJECT QUANTITIES

TYPE	QUANTITY	UNIT	SEC	SYMBOL	BOTANICAL NAME	COMMON NAME	CALIPER	HEIGHT	SPREAD	ROOT	COMMENTS
SHRUBS	30	EA	1670	LC	<i>Lantana camara</i> 'Miss Huff'	Miss Huff Lantana		15" - 18"	18" - 24"	CONT.	
	13	EA	1670	RR	<i>Rosa x red</i> 'Double Knock out'	Red Knock-out Roses				CONT. 3 GAL.	
GROUND COVER / ORNAMENTAL GRASSES	130	EA	1670	MH	<i>Muhlenbergia cappilaris</i>	Pink Muhly				1 GAL.	18" O.C. SPACING

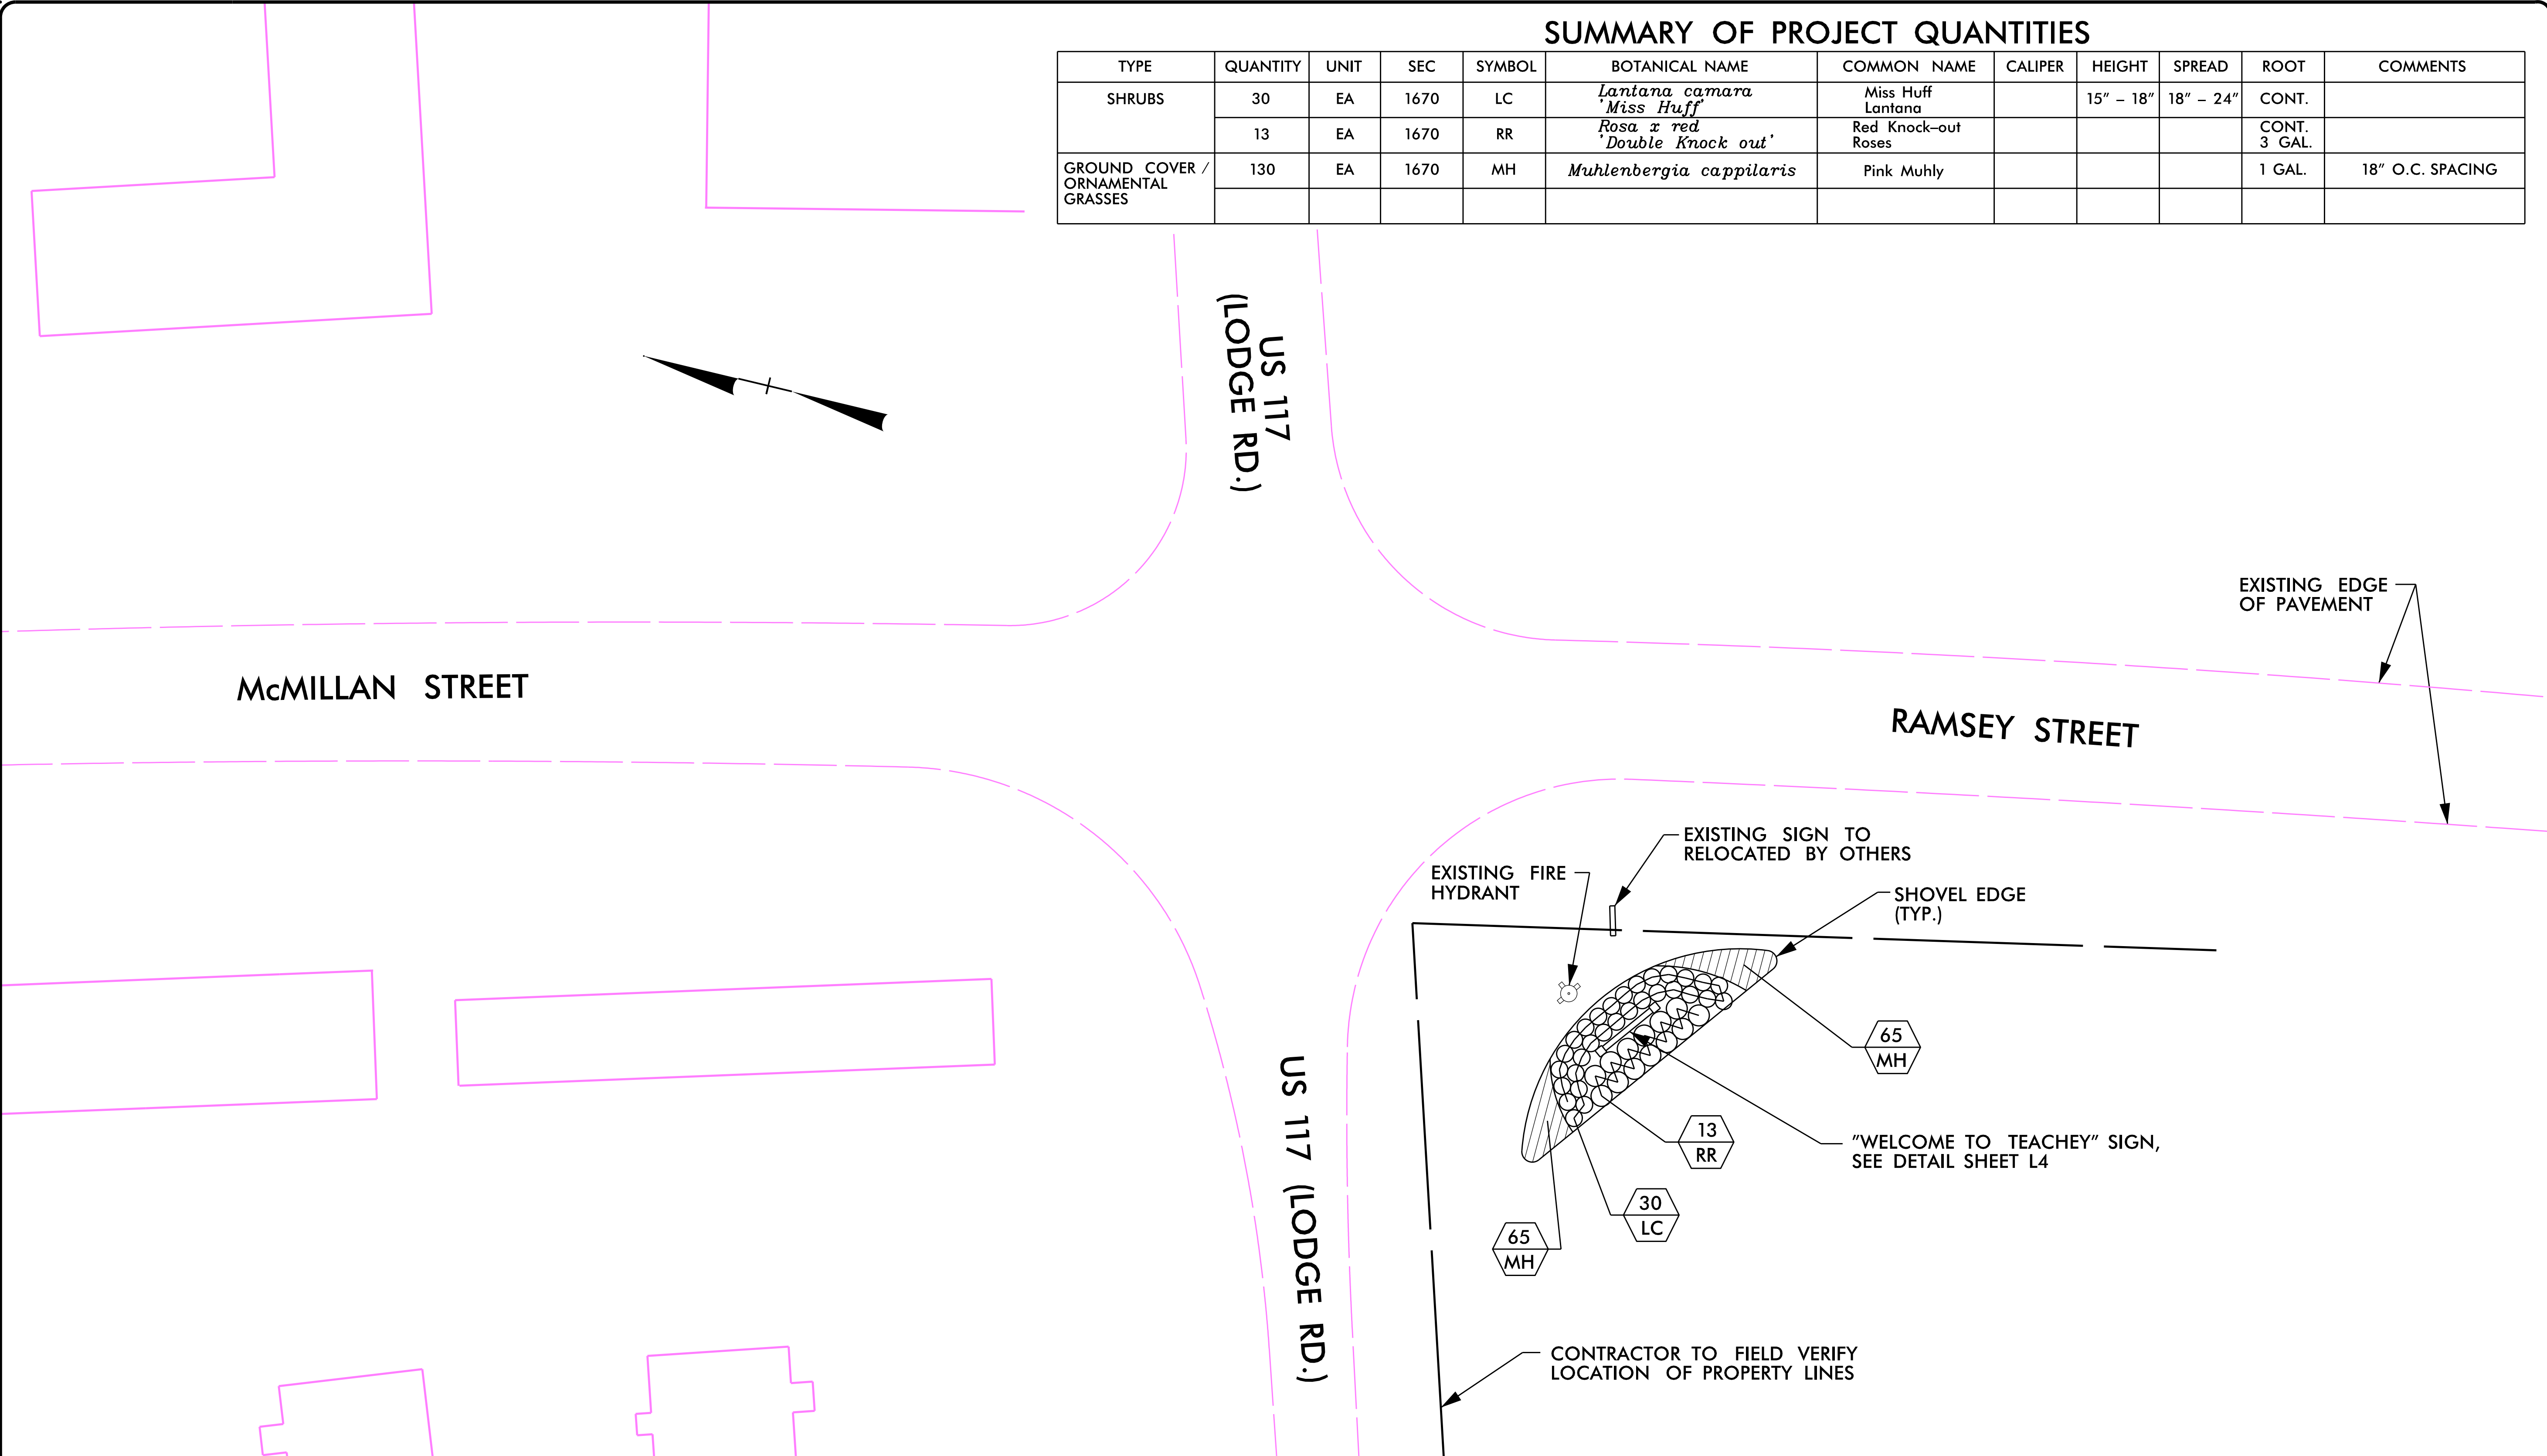



NCDOT - Division 3 - Roadside
Environmental Unit
803 Penderlea Highway Burgaw, NC 28425
Ph: 910-259-4919 Fax: 910-259-2781
Contact: Joe Chance

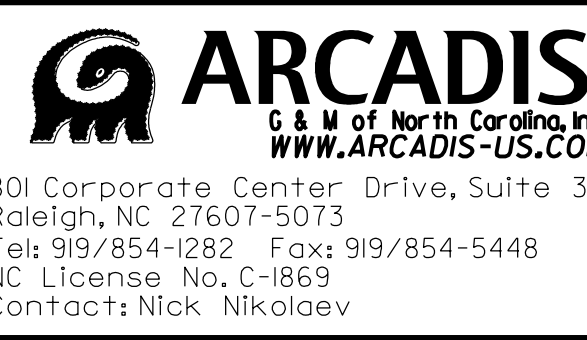

ARCADIS
G & M of North Carolina Inc.
WWW.ARCADIS-US.COM
801 Corporate Center Drive, Suite 300
Raleigh, NC 27607-5073
Tel: 919/854-1282 Fax: 919/854-5448
NC License No. C-1869
Contact: Nick Nikolaev

Project 1
US 117 (Lodge Rd.) and Ramsey Street Sign
Teachey, North Carolina
contract #:




sheet description:





pret. design date :	December/2012
checked by & date :	
final design date :	

Planting Plan





Scale: 1" = 20'

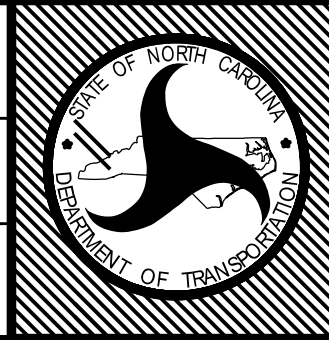


T.I.P. #
WBS # 3703.3.23
FED I.D. #
sheet no :
total sheet no :
L2 **4**

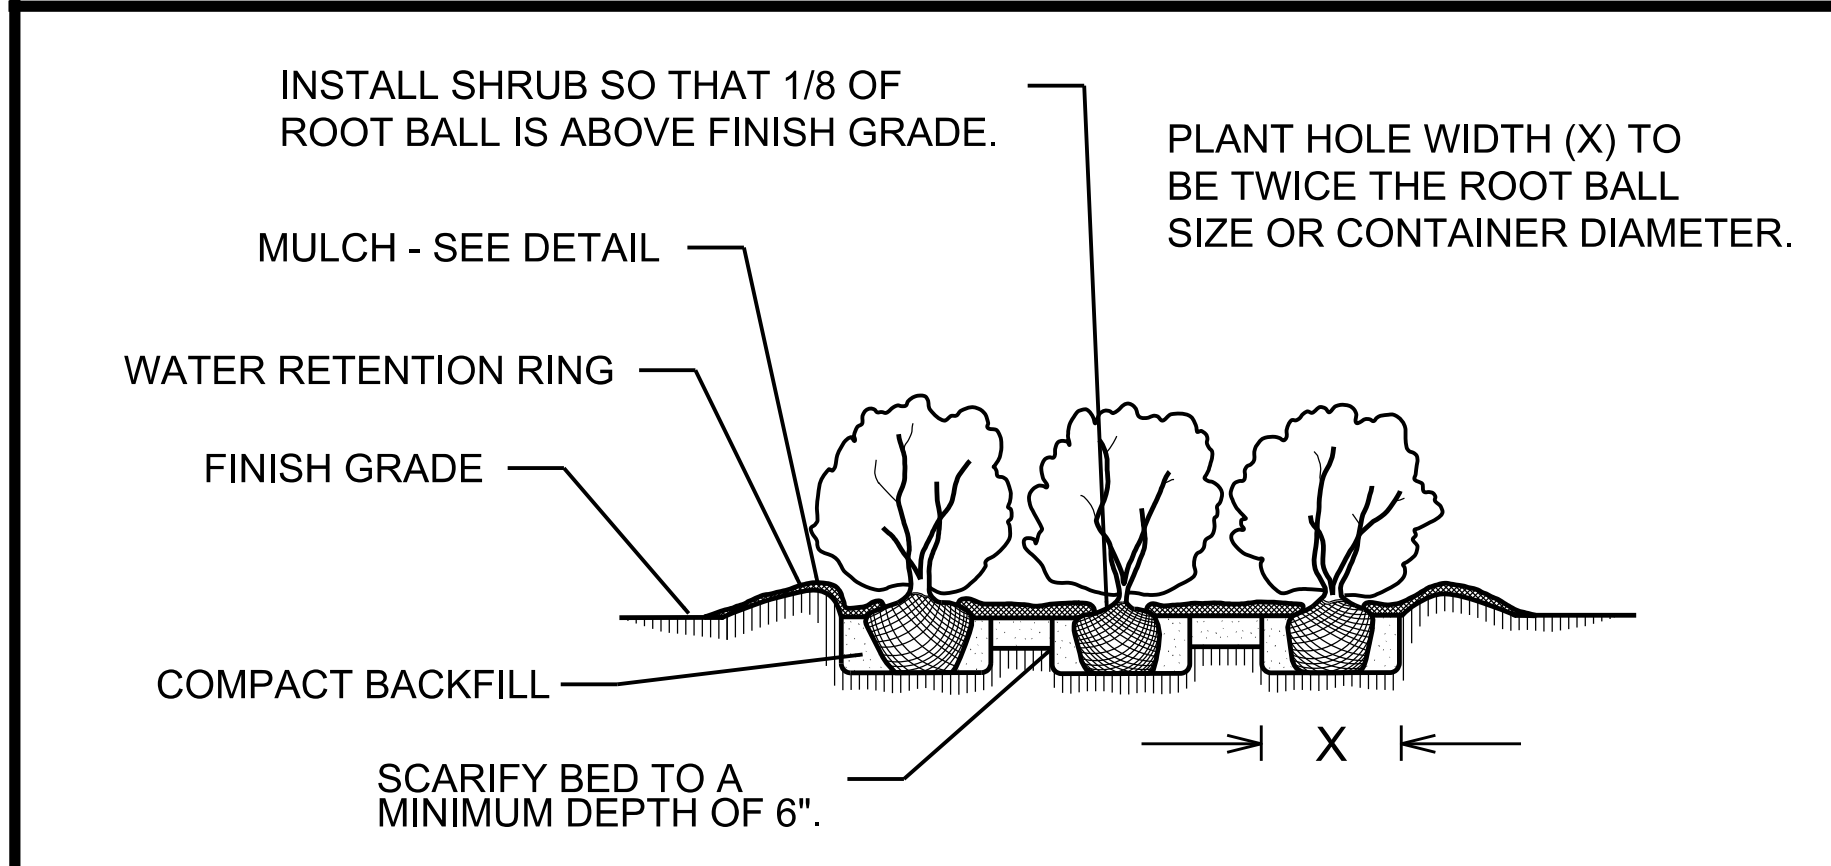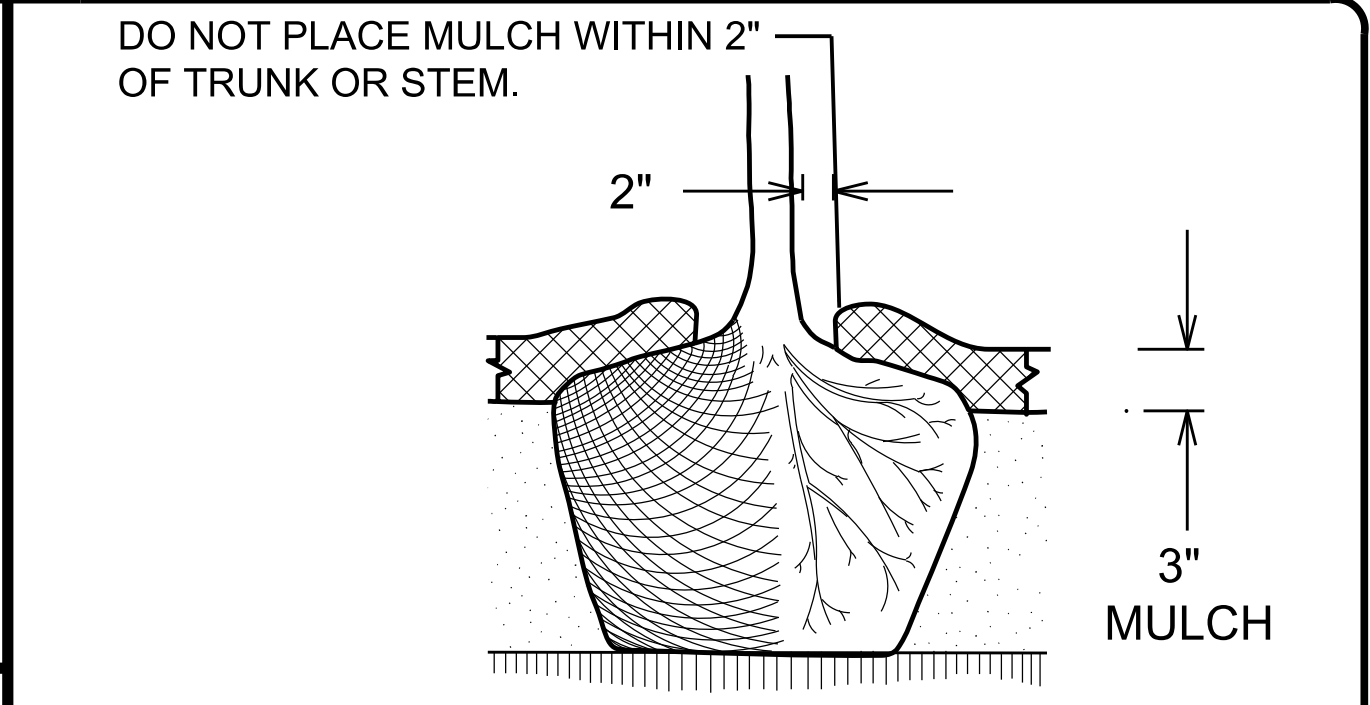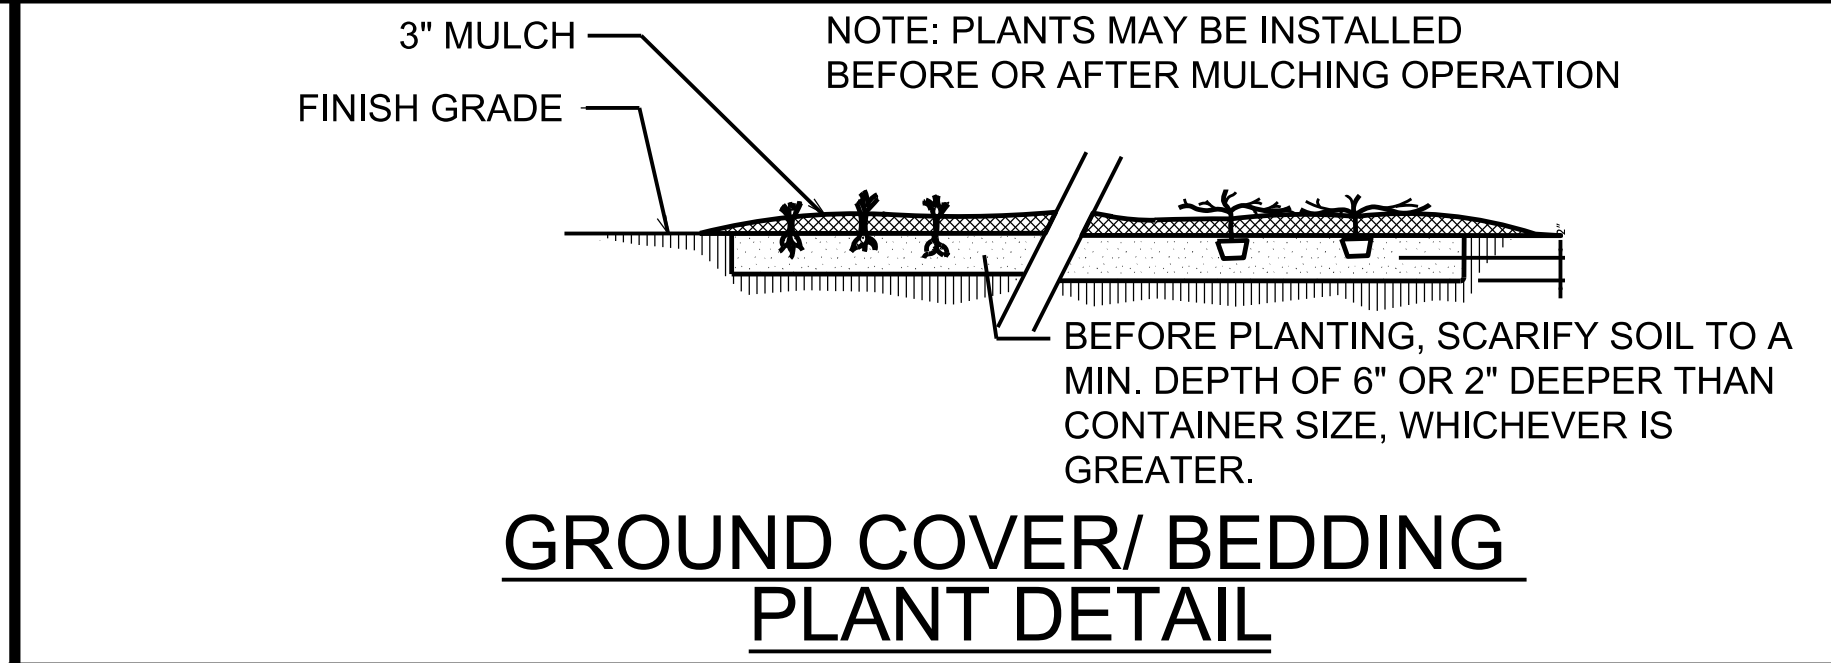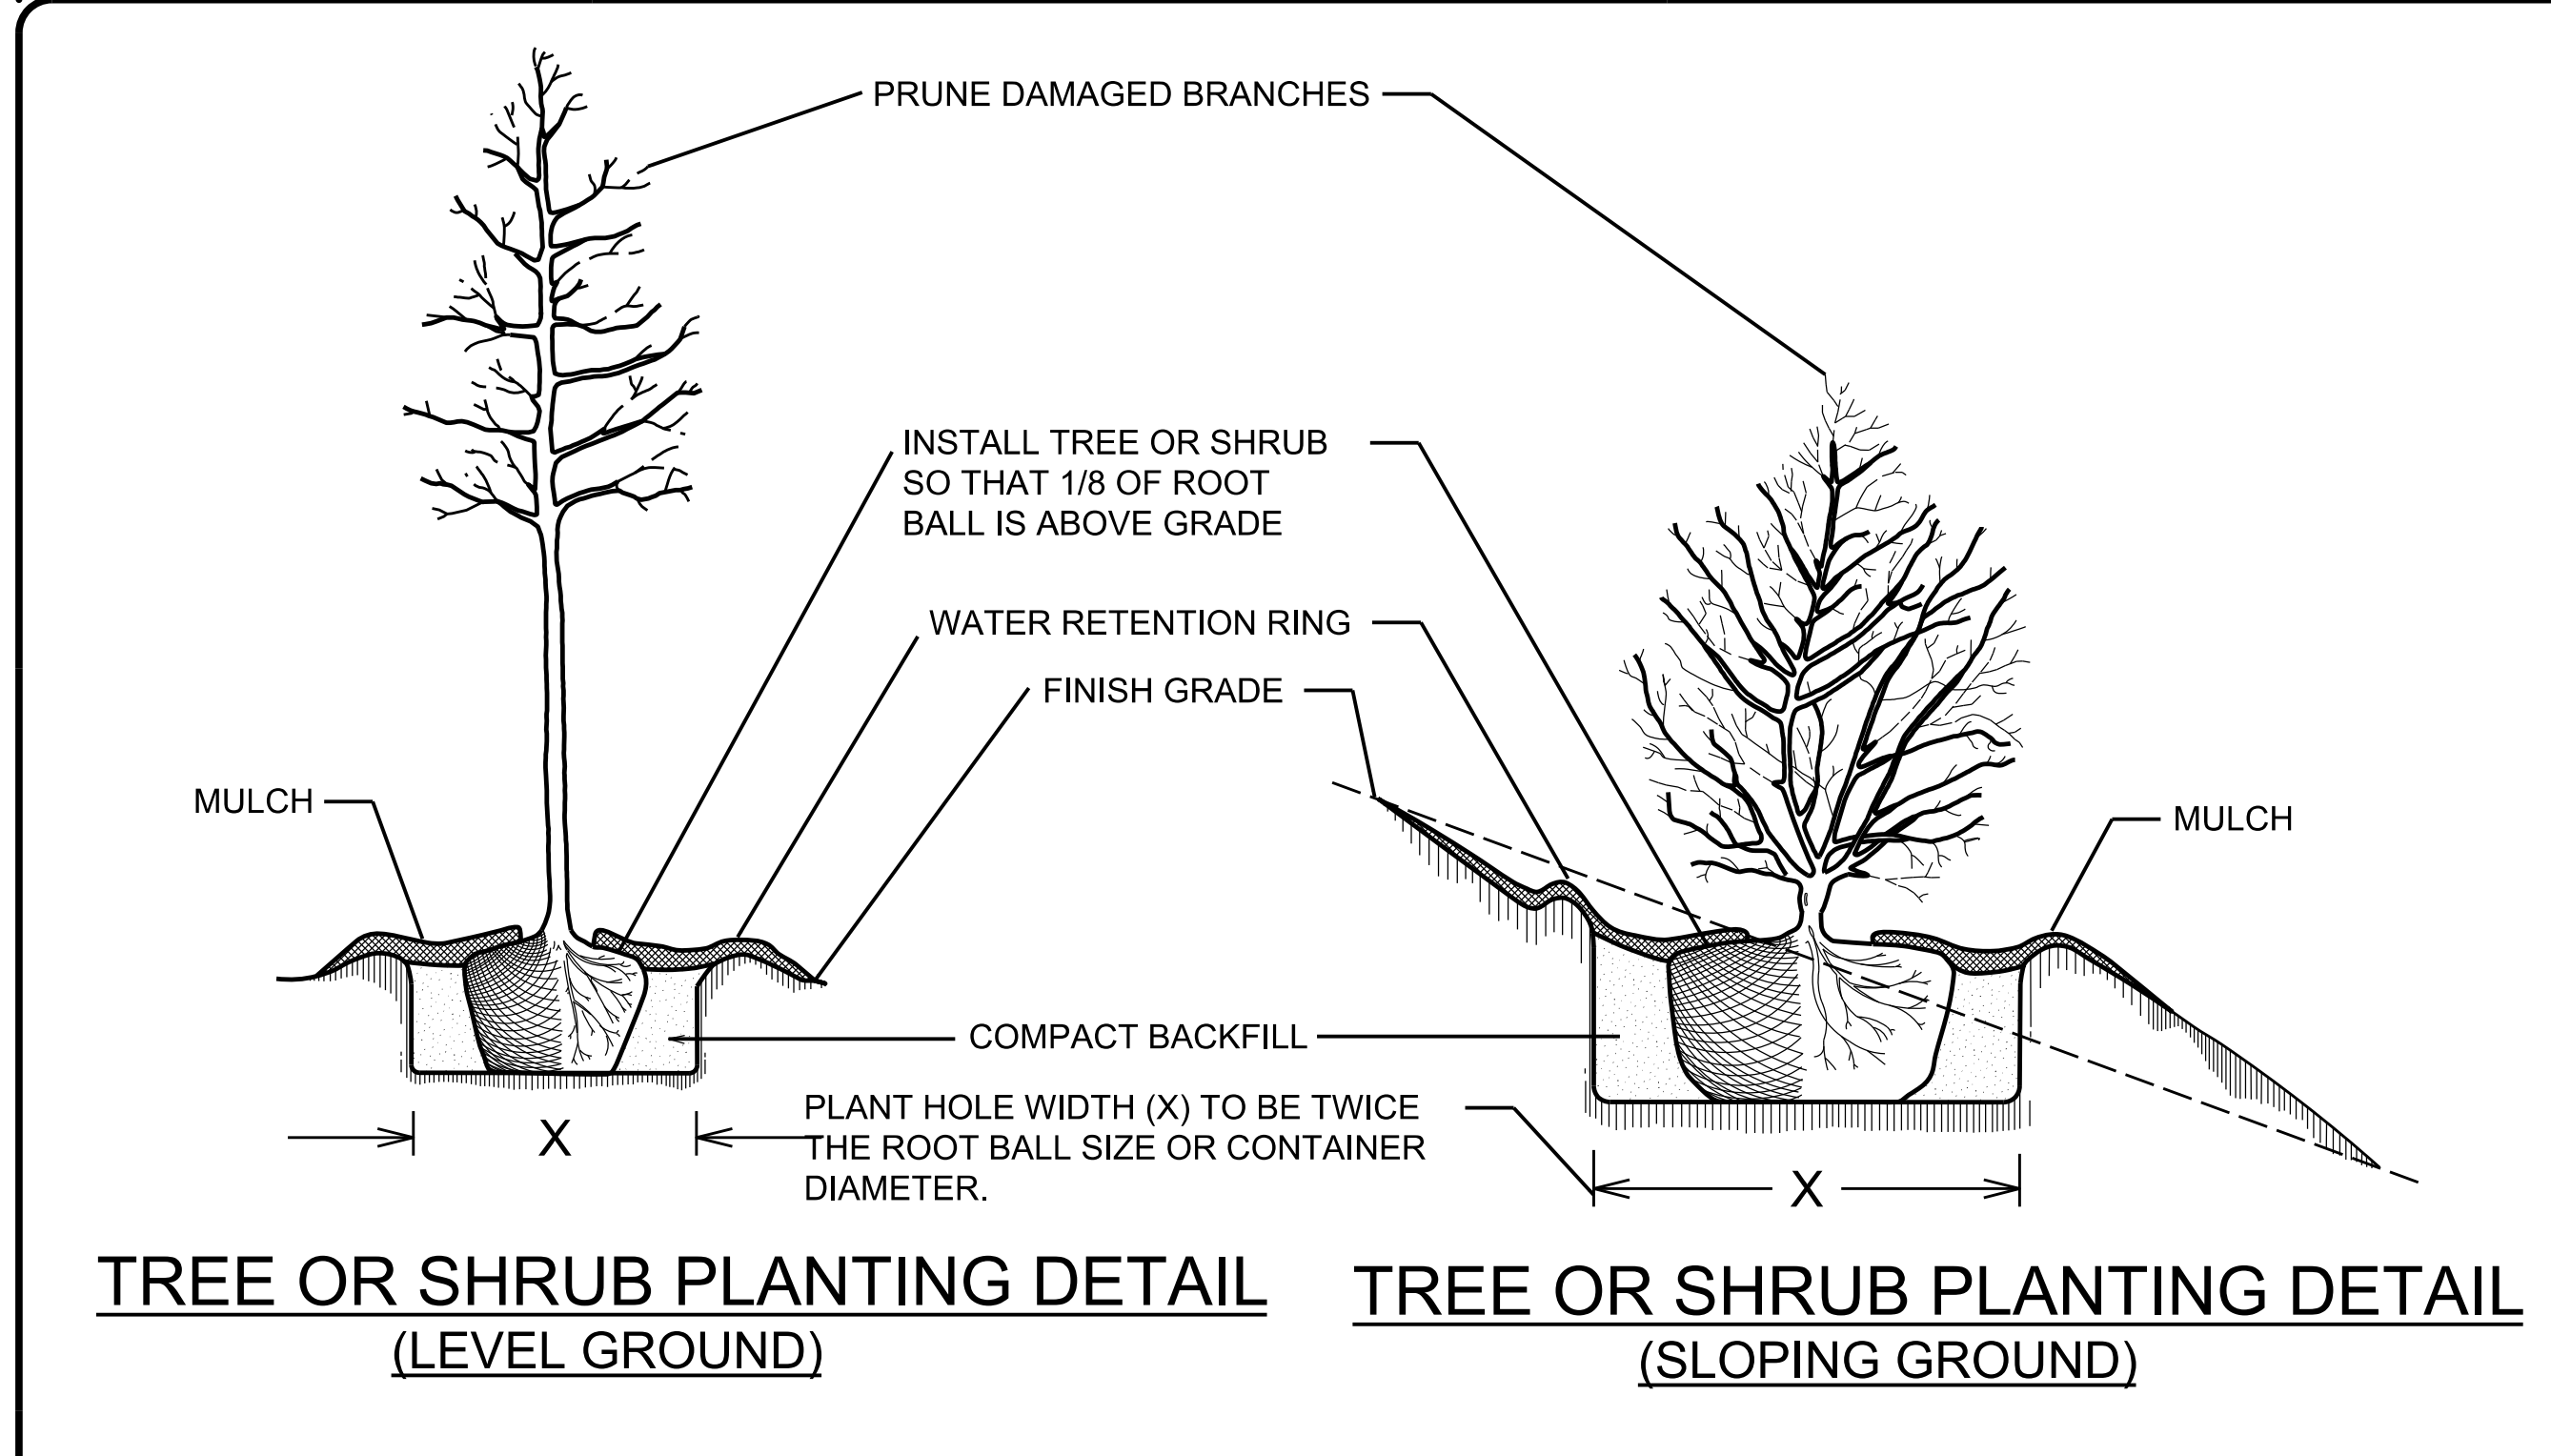


- NOTES:**
- SCHEDULE FOR PLANT HOLE SIZE: PLANT HOLE WIDTH (X) TO BE TWICE THE ROOT BALL SIZE OR CONTAINER DIAMETER.
 - SEE STANDARD SPECIFICATIONS FOR PLANT BED FUMIGATION AND HERBICIDAL TREATMENT.
 - APPLY FERTILIZER AT PLANTING TIME IN THE FORM OF A SLOW RELEASE PELLET OR TABLET. APPLY AT RATE RECOMMENDED BY MANUFACTURER. BOTH RATE AND FORMULATION MUST BE APPROVED BY FIELD ENGINEER PRIOR TO APPLICATION.
 - REMOVE WIRE BASKET AND FOLD BURLAP BACK FROM TOP OF ROOT BALL BEFORE BACKFILLING IS COMPLETE.
 - ALL PRUNING TO FOLLOW STANDARD ARBORICULTURAL PRACTICES AS SPECIFIED BY INTERNATIONAL SOCIETY OF ARBORICULTURE.
 - DO NOT ATTEMPT TO STRAIGHTEN A TREE THAT HAS BEEN PLANTED AT AN ANGLE WITH THE USE OF STAKING OR GUYING. DIG TREE AND REPLANT TO UPRIGHT POSITION.

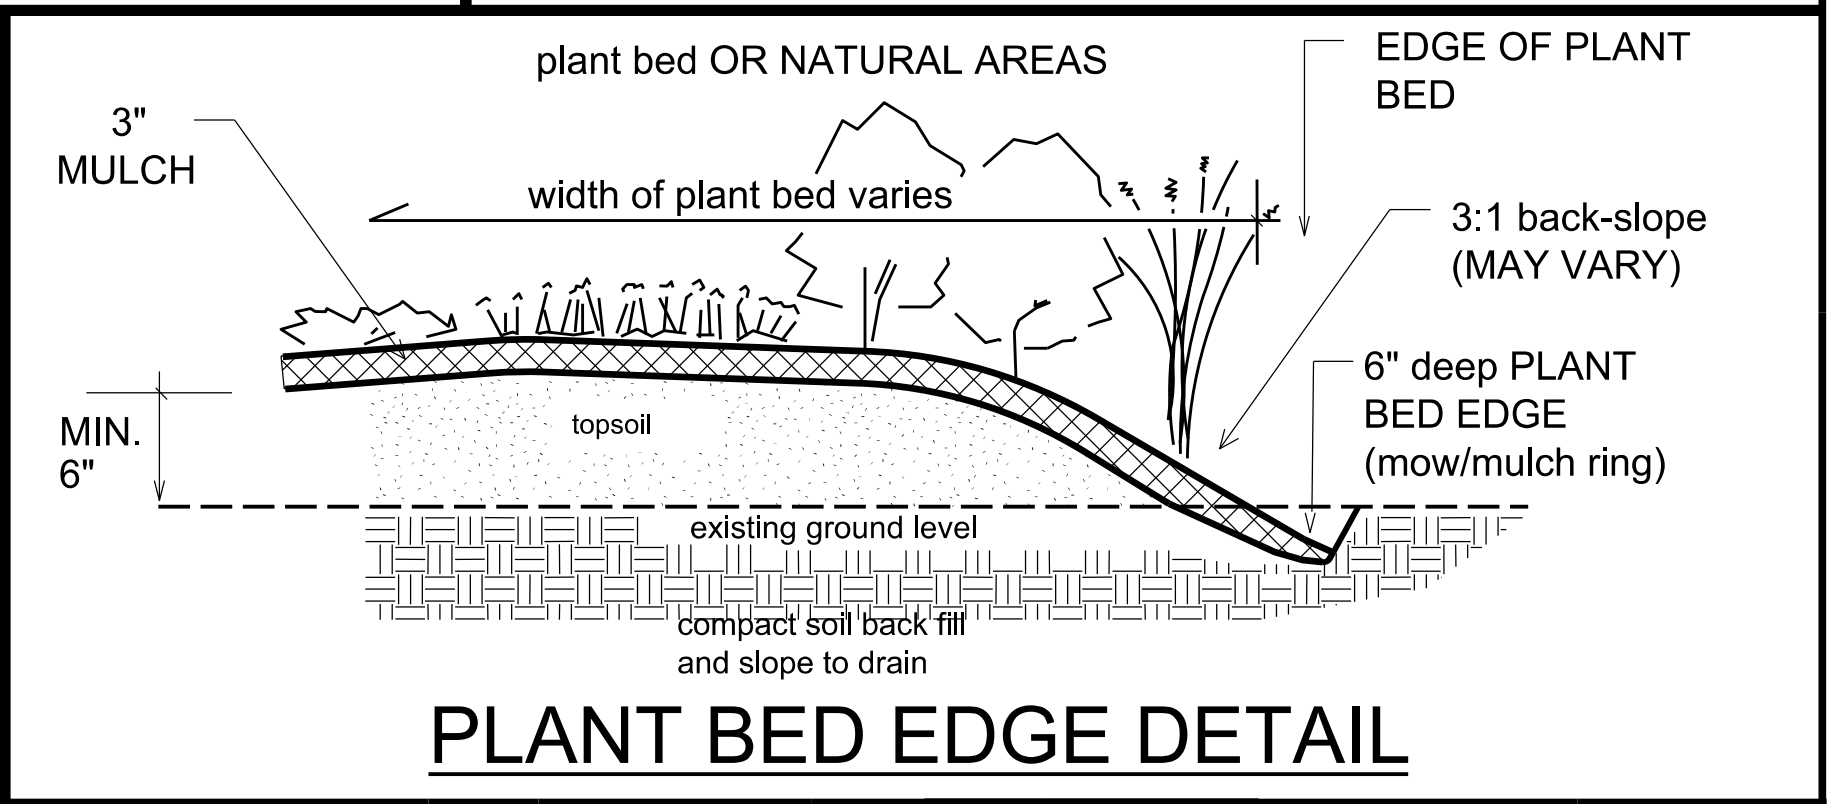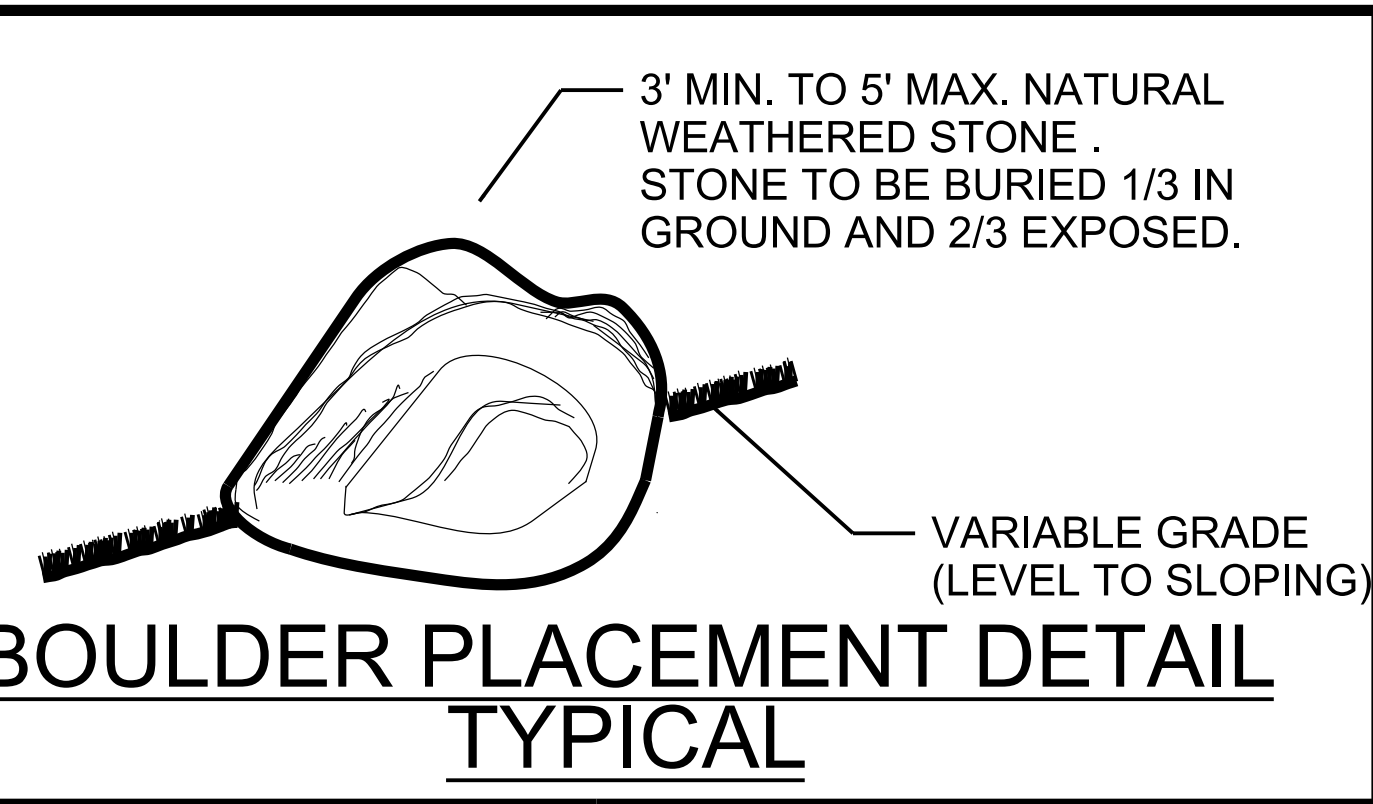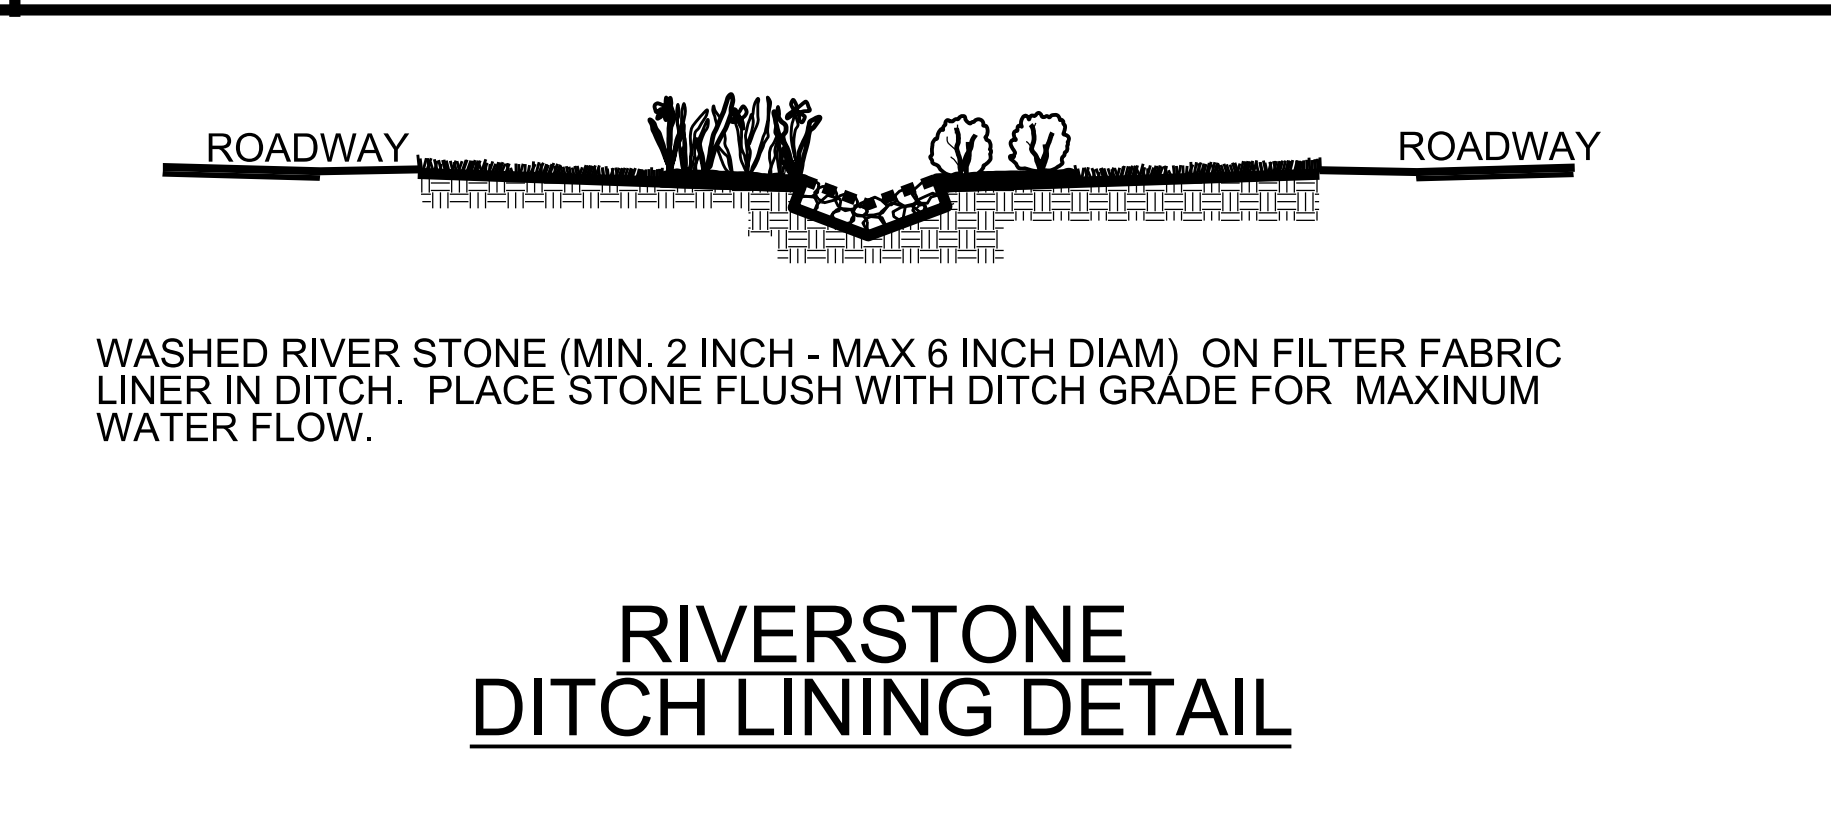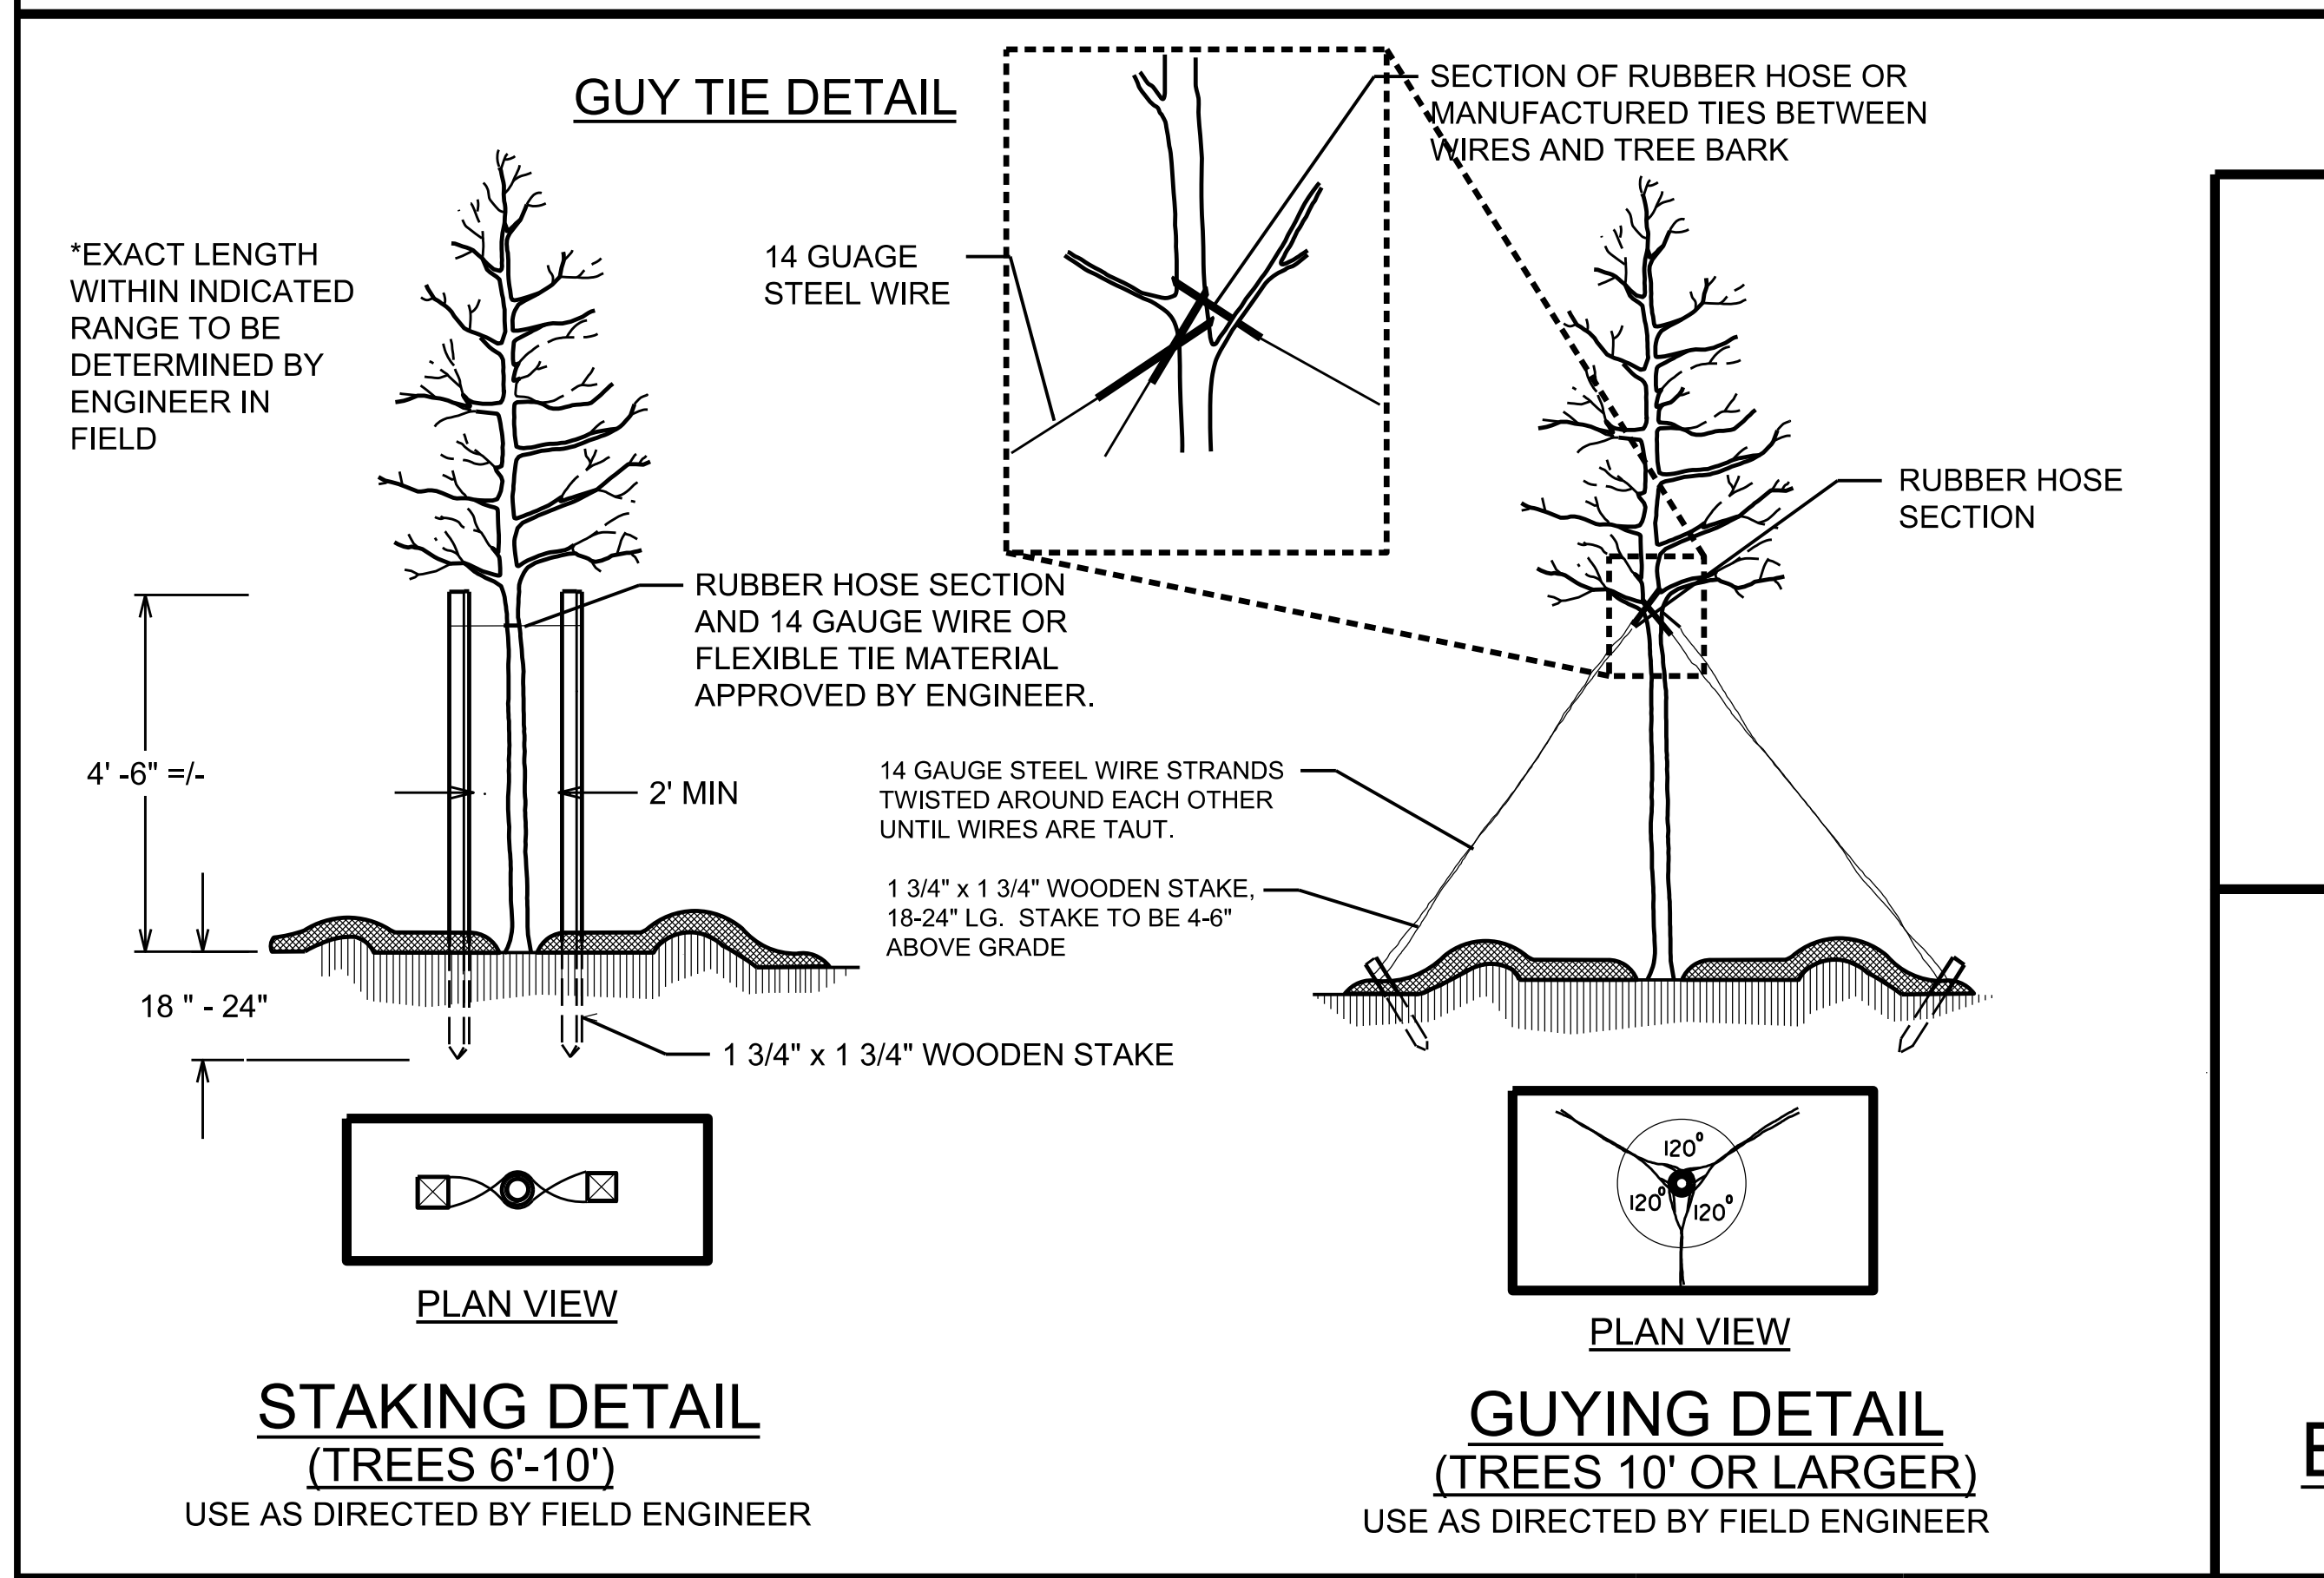

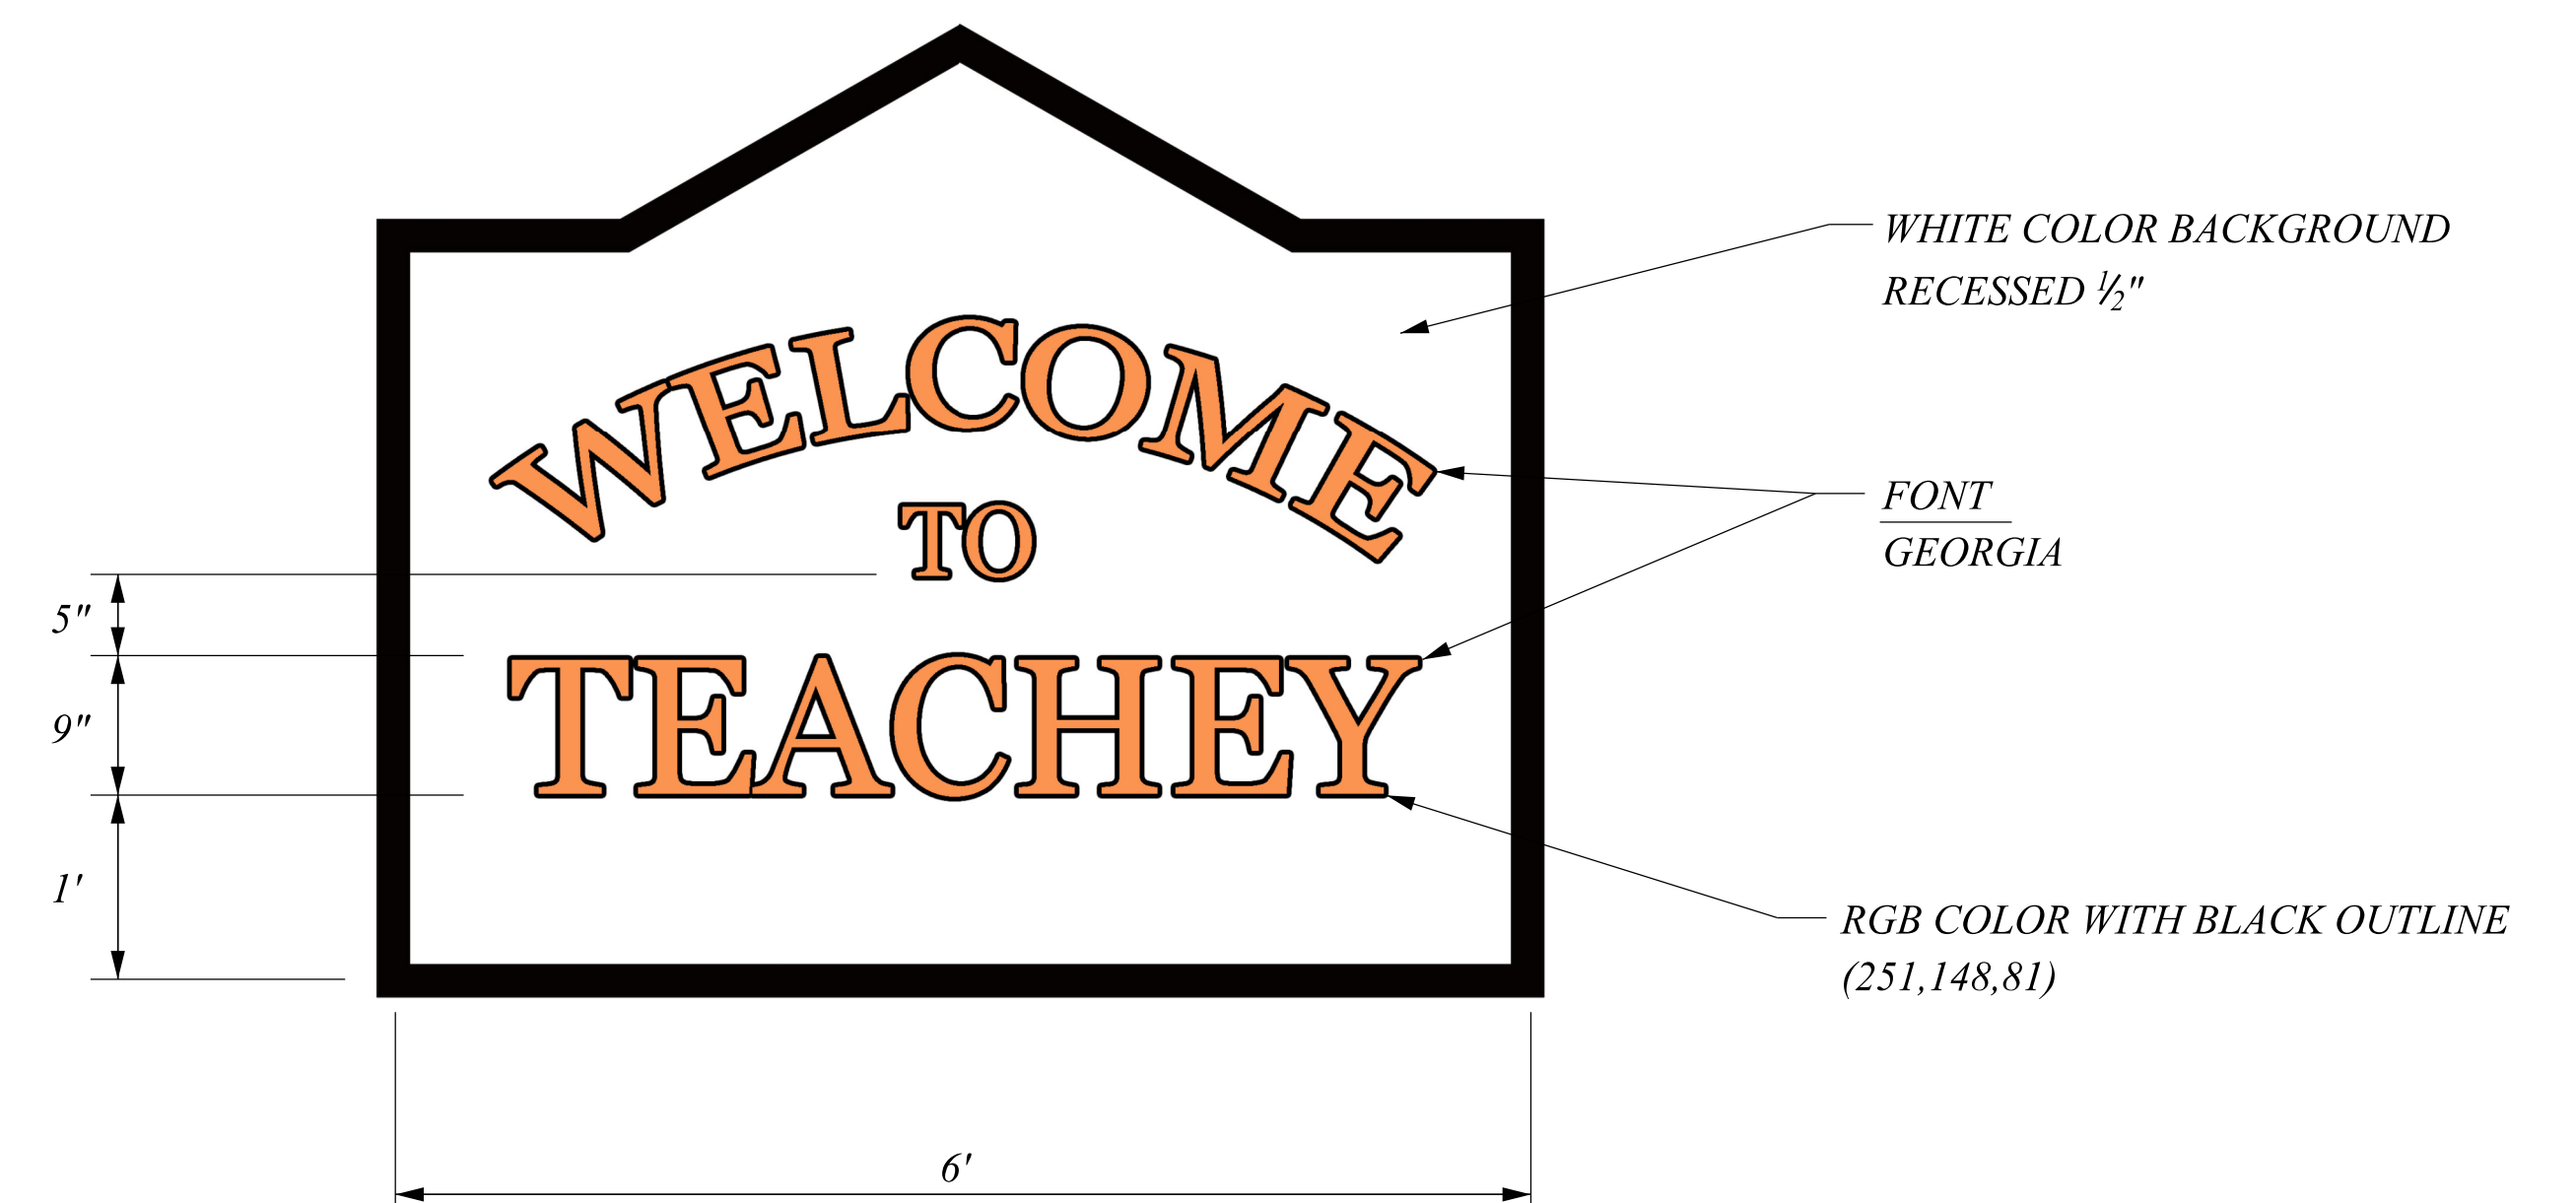

\$\$\$SYTIME\$\$\$
 \$\$\$SYSDGNG\$\$\$
 \$\$\$USERNAME\$\$\$

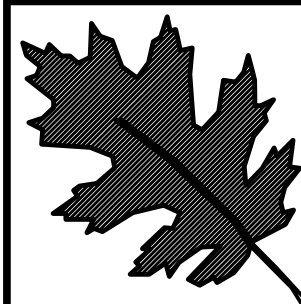

 **ARCADIS**
C & M of North Carolina, Inc.
WWW.ARCADIS-US.COM

300 Corporate Center Drive, Suite 300
Raleigh, NC 27607-5073
Tel: 919/854-1282 Fax: 919/854-5448
NC License No. C-1869
Contact: Nick Nikoleov

A circular professional seal for Nikolay A. Nikolae. The outer ring contains the text "NORTH CAROLINA" at the top and "NIKOLAY A. NIKOLAE" at the bottom, separated by two stars. The inner ring contains the text "REGISTERED LANDSCAPE ARCHITECT". In the center of the seal is the license number "1146".



T.I.P. #	
WBS #	3703.3.23
FED I.D. #	
sheet no :	total sheet no :
L4	4