PROJECT REFERENCE NO.	SHEET NO.
W-52030	2D-2

CONCRETE ISLAND DETAIL SHEET

NORTH CAROLINA PROFESSIONAL SEAL 037439 ENGINEER DAVID B. LEONARD

David Leonard
DIVISION DESIGN ENGINEER
9/17/2015 | 10:38 AM PT

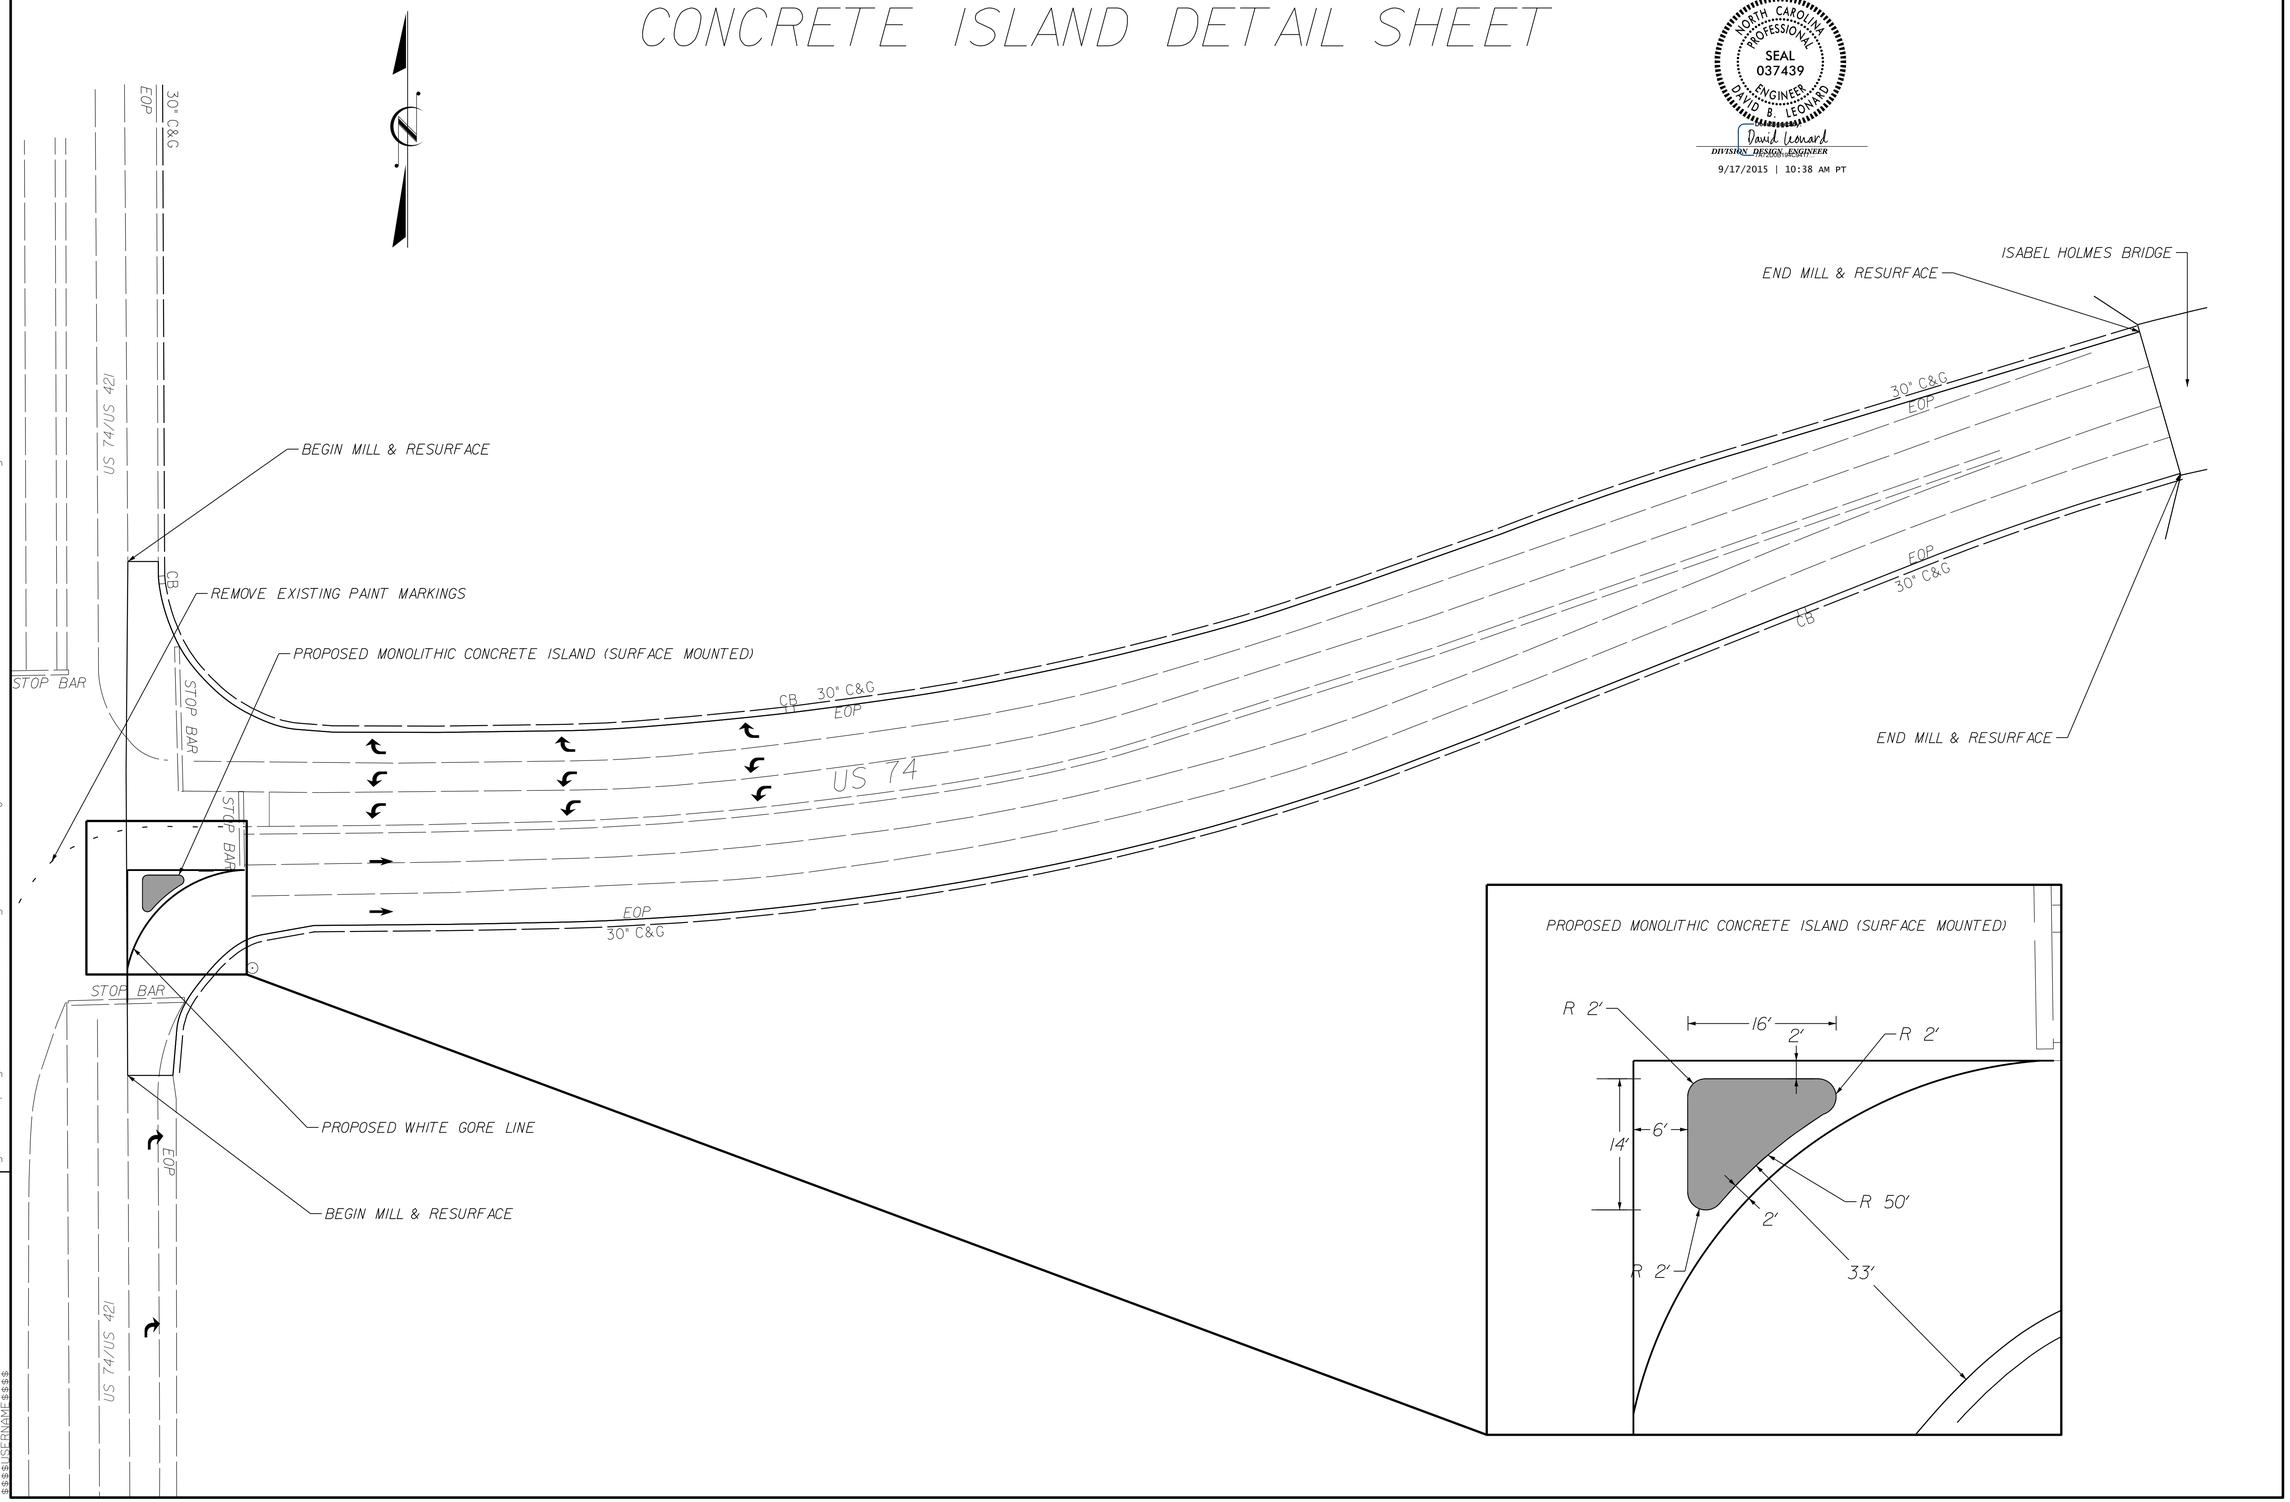

REVISIONS

8/17/99

16-SEP-2015 16:52
C:\APPLICATIONS\MICRO\MEDIA\NEW HANOVER\Isabel Holmes Bridge Restriping on West Side of Bridge\ROADWAY\Proj\Plan_Sheets\W-52030_45333_FS15_IHB_PSH 2D2.dgn
$$$$USERNAME$$$$