TIP NO.	SHEET NO.
W-5203O	PMP-2

APPROVED: DocuSigned by: Ayman Alqudwah F32AC5CAF965472...

DATE: 8/6/2015

SEAL

NORTH CAROLINA PROFESSIONAL SEAL 028387 ENGINEER AYMAN I. ALQUDWAH

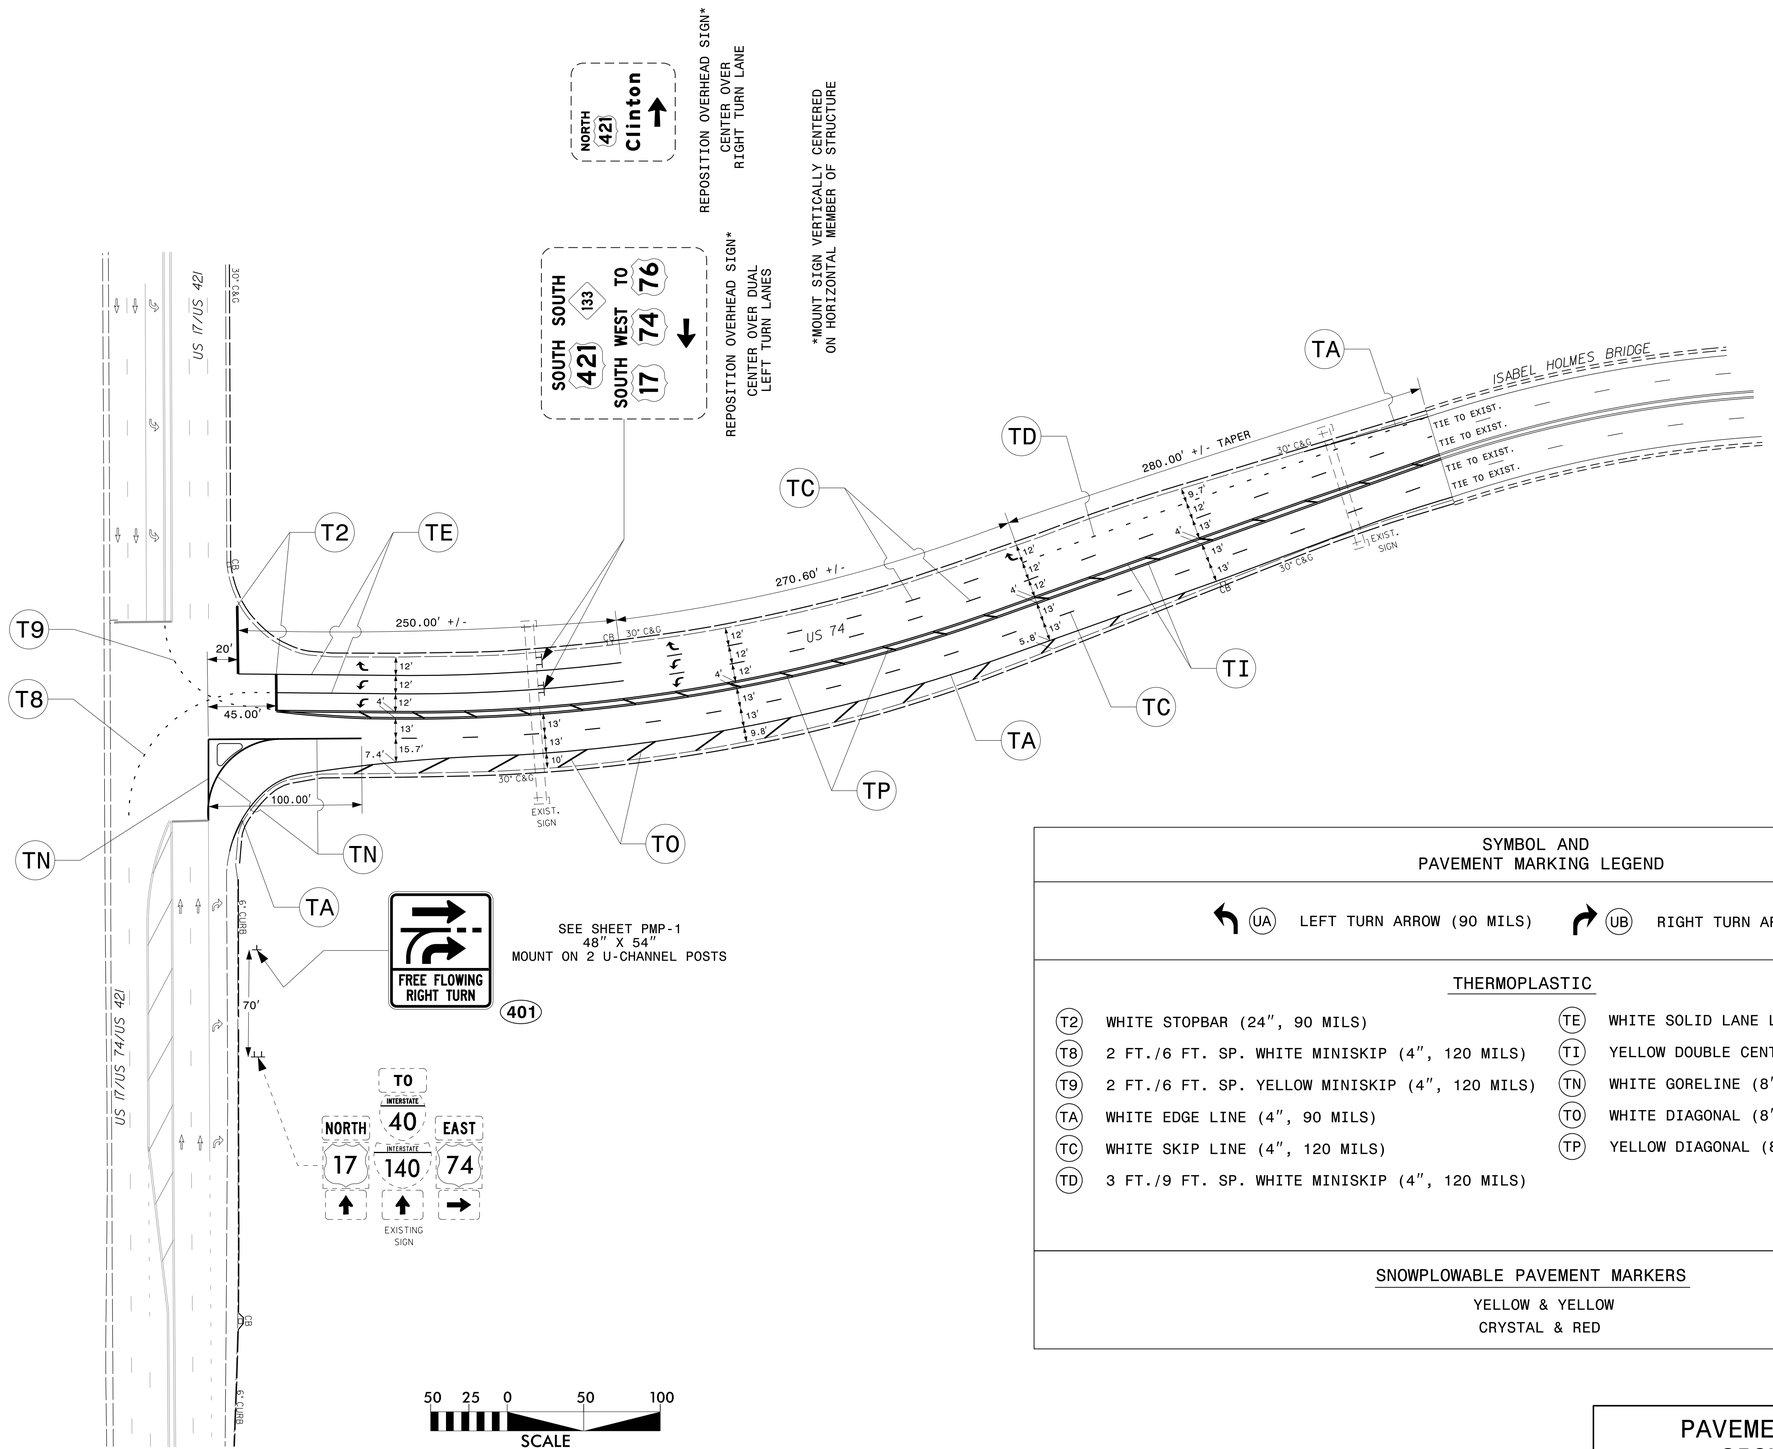

SYMBOL AND PAVEMENT MARKING LEGEND

UA LEFT TURN ARROW (90 MILS)

UB RIGHT TURN ARROW (90 MILS)

THERMOPLASTIC

T2	WHITE STOPBAR (24", 90 MILS)	TE	WHITE SOLID LANE LINE (4", 120 MILS)
T8	2 FT./6 FT. SP. WHITE MINISKIP (4", 120 MILS)	TI	YELLOW DOUBLE CENTER (4", 120 MILS)
T9	2 FT./6 FT. SP. YELLOW MINISKIP (4", 120 MILS)	TN	WHITE GORELINE (8", 90 MILS)
TA	WHITE EDGE LINE (4", 90 MILS)	TO	WHITE DIAGONAL (8", 90 MILS)
TC	WHITE SKIP LINE (4", 120 MILS)	TP	YELLOW DIAGONAL (8", 90 MILS)
TD	3 FT./9 FT. SP. WHITE MINISKIP (4", 120 MILS)		

SNOWPLOWABLE PAVEMENT MARKERS

YELLOW & YELLOW

CRYSTAL & RED

PAVEMENT MARKING AND SIGNING DETAILS US 74, NEW HANOVER CO.

06-AUG-2015 13:24
S:\S&U\Shared\Isabel Holmes Bridge Resurfacing\45333_PMP_Psh.dgn
meaton AT TE274922