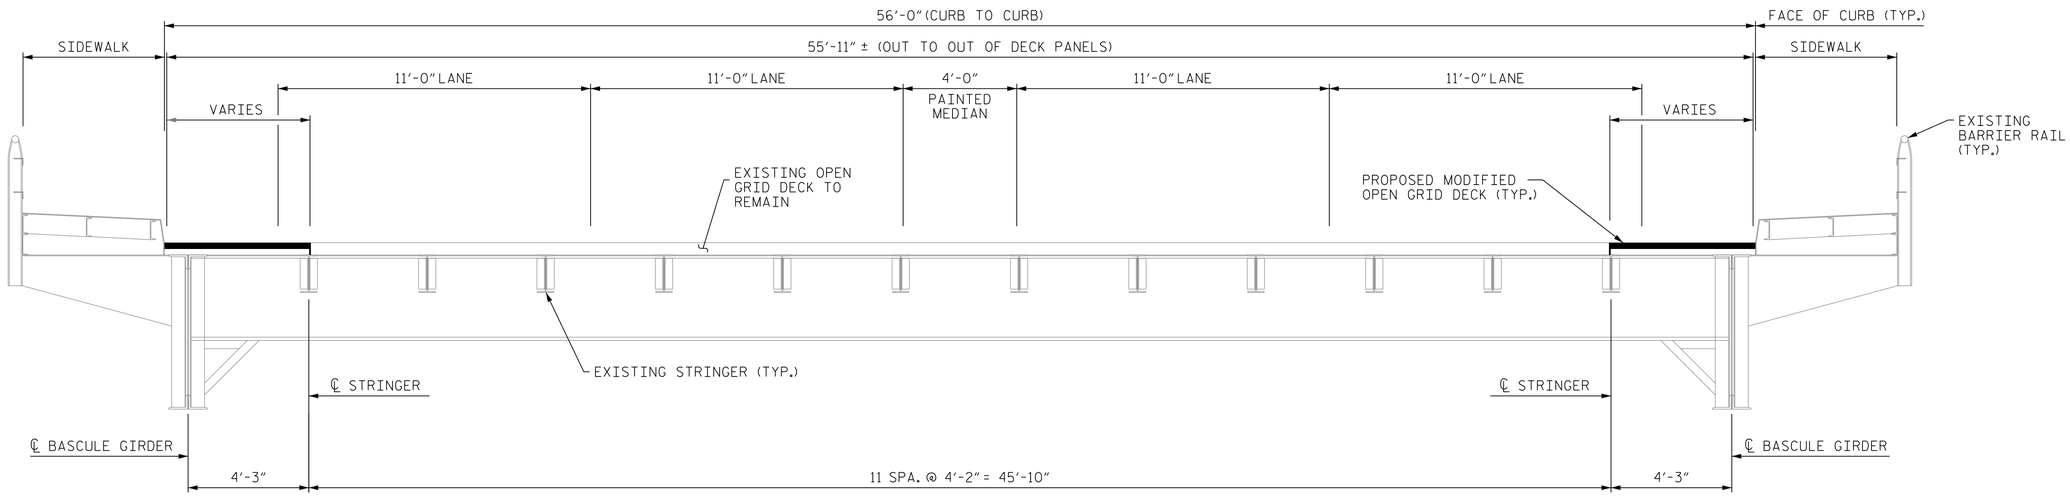

TYPICAL SECTION

PROJECT NO. W-5601CK
NEW HANOVER COUNTY
STATION:

NOTES:

EXISTING DIMENSIONS AND BRIDGE CONDITIONS ARE FROM BEST INFORMATION AVAILABLE. THE CONTRACTOR SHALL FIELD VERIFY THE INFORMATION SHOWN ON THE PLANS AND NOTIFY THE ENGINEER IF ACTUAL DIMENSIONS AND CONDITIONS DIFFER.

FOR GRID DECK DETAILS, SEE SHEETS S-6 THROUGH S-8.

REFER TO TRAFFIC MANAGEMENT PLANS FOR TRAFFIC PHASING AND WORK ZONE INFORMATION.

MODJESKI and MASTERS
Experience great bridges.
333 FAYETTEVILLE STREET, SUITE 505
RALEIGH, NC 27601
NC LICENSE NO. C-2979

DOCUMENT NOT CONSIDERED FINAL UNLESS ALL SIGNATURES COMPLETED

NORTH CAROLINA PROFESSIONAL SEAL 032967 ENGINEER JASON R. DOUGHTY
8/26/2018
DocuSigned by: Jason R Doughty
5F73FA2DEA974E8...

STATE OF NORTH CAROLINA
DEPARTMENT OF TRANSPORTATION
RALEIGH

BASCULE SPAN TYPICAL SECTION

REVISIONS						SHEET NO.
NO.	BY:	DATE:	NO.	BY:	DATE:	S-5
1			3			TOTAL SHEETS
2			4			8

DESIGNED BY:	J. BORUTA	DATE :	JUNE 2018
DRAWN BY:	K. WHITE	DATE :	JUNE 2018
CHECKED BY:	B. LOFLIN	DATE :	JUNE 2018
DESIGN ENGINEER OF RECORD:	J. DOUGHTY	DATE :	JUNE 2018

6/26/2018
400_009_W5601CK_SMU_TYP_640012.dgn