DocuSign Envelope ID: EF65CC46-9531-453F-A234-76EB67EC1B44

PROJ. REFERENCE NO.	SHEET NO.
W-5601CK	TMP-7

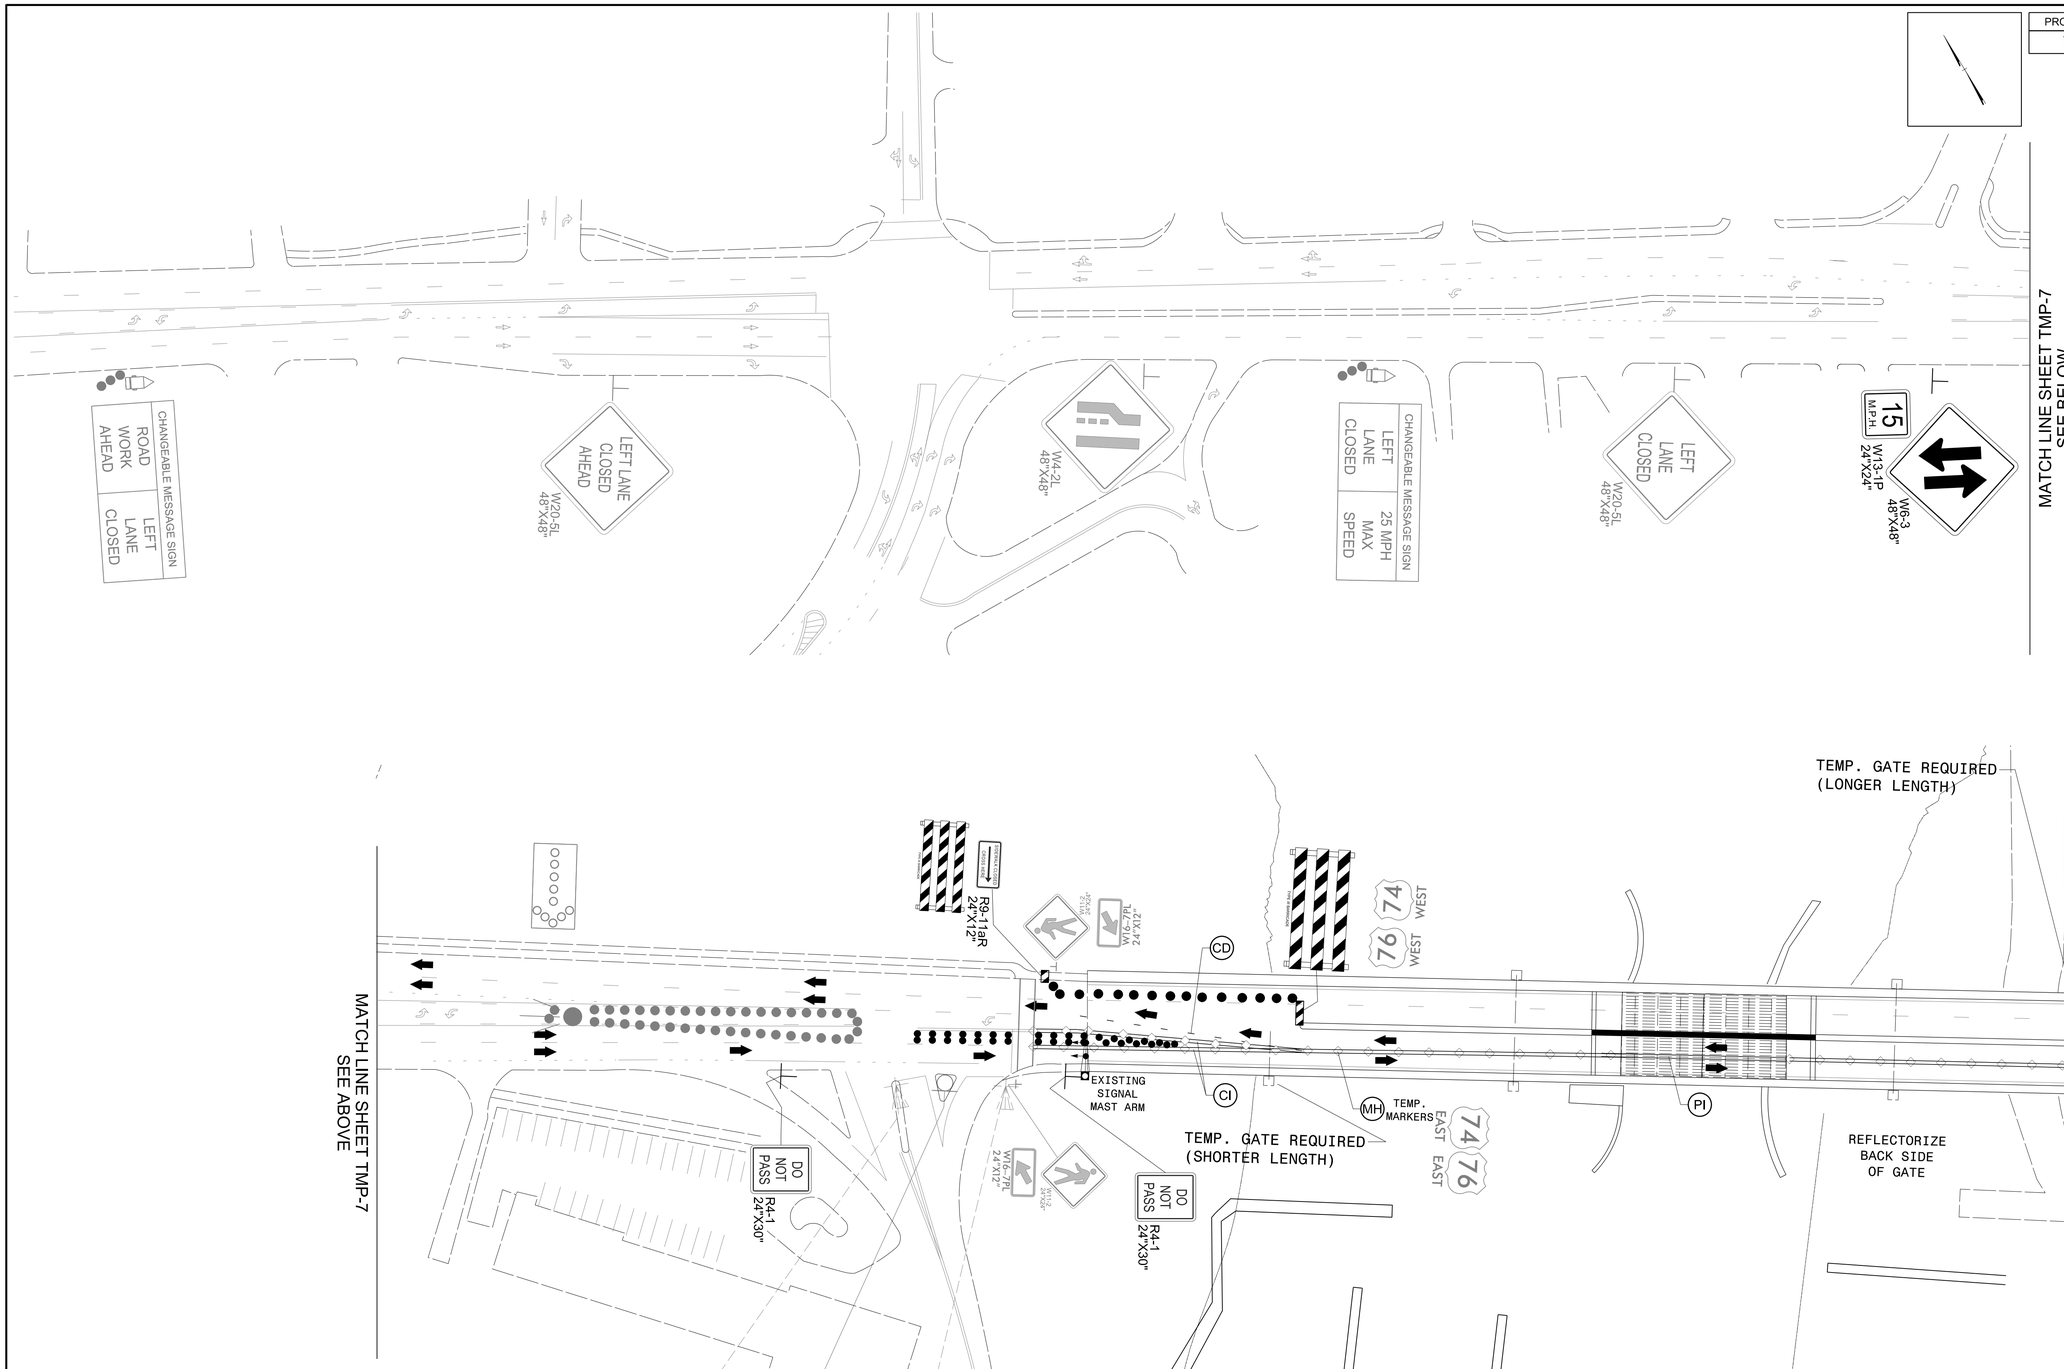

Stantec
Stantec Consulting Services Inc.
801 Jones Franklin Road
Suite 300
Raleigh, NC 27606
Tel. 919.851.6866
Fax. 919.851.7024
www.stantec.com
License No. F-0672

DocuSigned by: J.W. Woolard
BBC02F8C5CA8...

NORTH CAROLINA PROFESSIONAL SEAL 19862 ENGINEER J. W. WOOLARD, JR.

10/17/2018

DOCUMENT NOT CONSIDERED FINAL UNLESS ALL SIGNATURES COMPLETED

DIVISION OF HIGHWAYS · STATE OF NORTH CAROLINA · DEPARTMENT OF TRANSPORTATION · WORK ZONE TRAFFIC CONTROL

TWO-LANE, TWO-WAY TRAFFIC ON US 74/76 EASTBOUND SIDE

10/17/2018
U:\Traffic\Transportation Management Plan\TCP\PLAN SHEETS\W-5601CK_TMP_07.dgn
angood