DocuSign Envelope ID: EF65CC46-9531-453F-A234-76EB67EC1B44

PROJ. REFERENCE NO.	SHEET NO.
W-5601CK	TMP-7A

TEMPORARY PAVEMENT MARKING SCHEDULE

SYMBOL	DESCRIPTION
	COLD APPLIED PLASTIC PAVEMENT MARKING LINES (4")
CA	WHITE EDGELINE
CD	3 FT. - 9 FT./SP WHITE MINISKIP
CI	YELLOW DOUBLE CENTER
	COLD APPLIED PLASTIC PAVEMENT MARKING LINES (24")
C2	WHITE STOPBAR

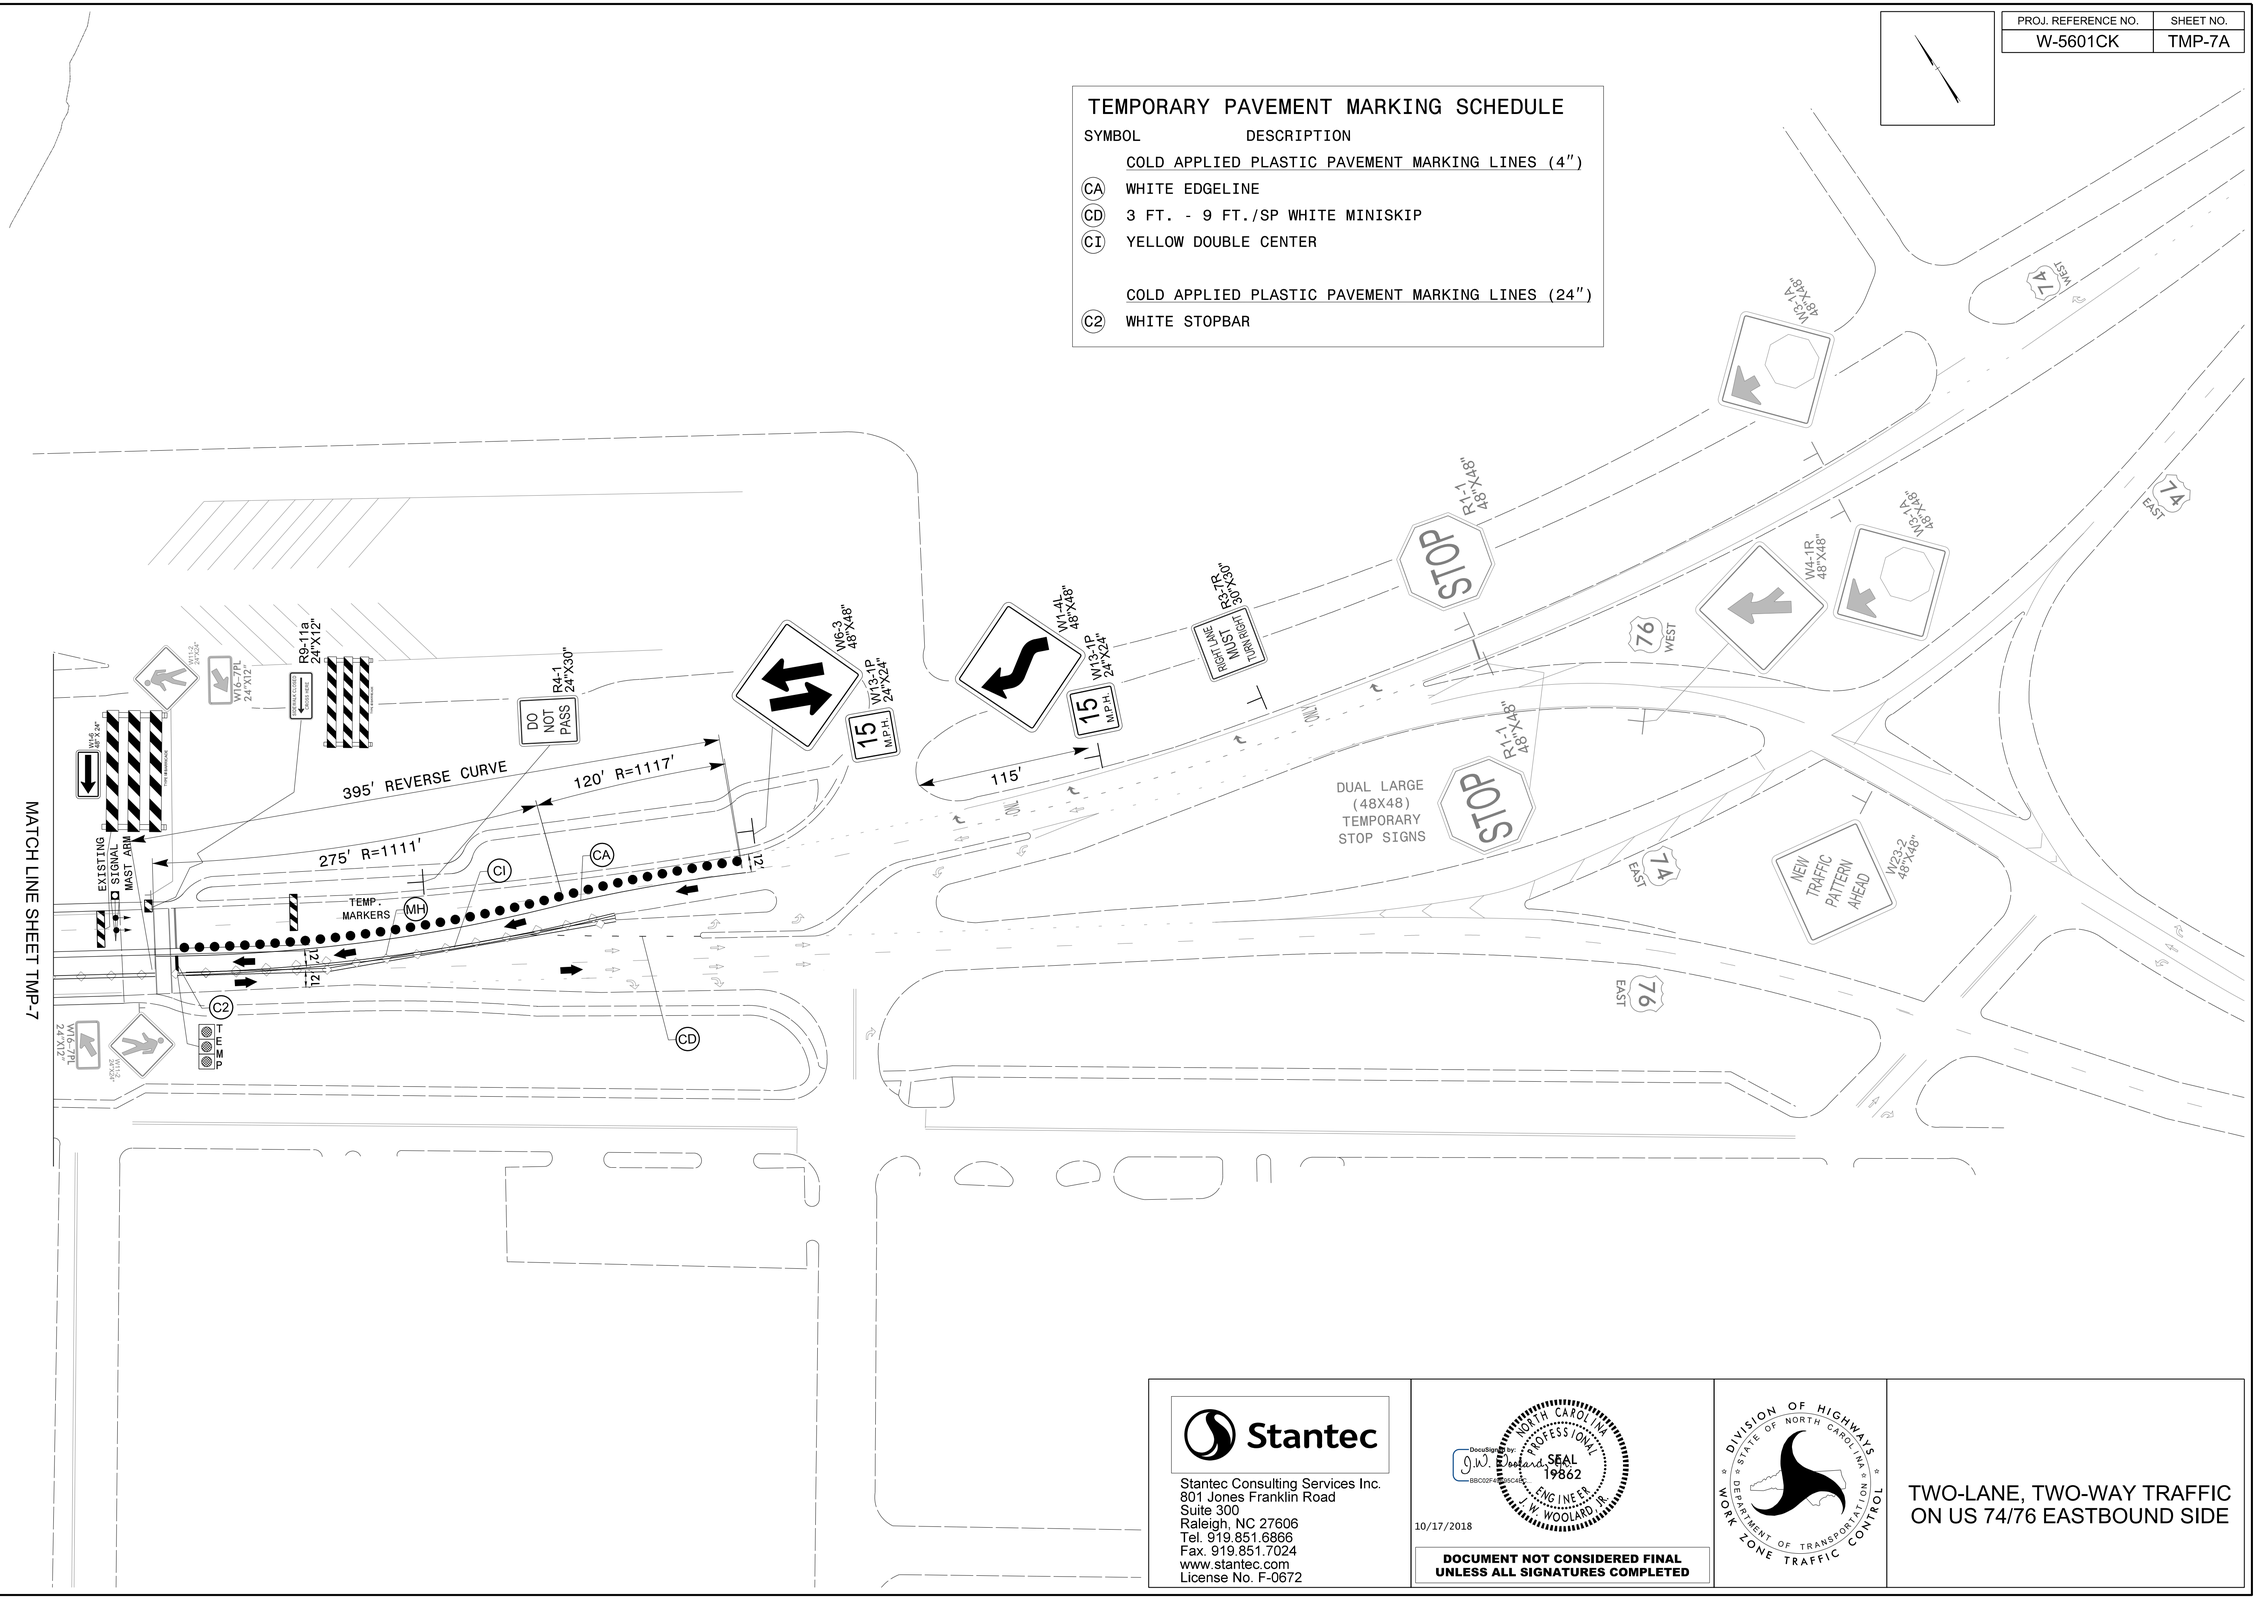

Stantec
Stantec Consulting Services Inc.
801 Jones Franklin Road
Suite 300
Raleigh, NC 27606
Tel. 919.851.6866
Fax. 919.851.7024
www.stantec.com
License No. F-0672

DocuSigned by: J.W. Woolard, Jr.
BBC02F8D5CAB4...
10/17/2018

NORTH CAROLINA PROFESSIONAL SEAL 19862 ENGINEER J. W. WOOLARD, JR.

DOCUMENT NOT CONSIDERED FINAL UNLESS ALL SIGNATURES COMPLETED

DIVISION OF HIGHWAYS · STATE OF NORTH CAROLINA · DEPARTMENT OF TRANSPORTATION · WORK ZONE TRAFFIC CONTROL

TWO-LANE, TWO-WAY TRAFFIC ON US 74/76 EASTBOUND SIDE

10/17/2018
U:\Traffic\Transportation Management Plan\TCP\PLAN SHEETS\W-5601CK_TMP_07A.dgn
angood