DocuSign Envelope ID: EF65CC46-9531-453F-A234-76EB67EC1B44

PROJ. REFERENCE NO.	SHEET NO.
W-5601CK	TMP-5A

PAY ITEMS FOR CONCRETE ISLAND REMOVAL AND REPLACEMENT

SECTION 225 UNCLASSIFIED EXCAVATION (REMOVE EXISTING CONC.ISLAND).... 19 CY
SECTION 607 - MILLING ASPHALT PAVEMENT 1.5″ DEPTH.....136 SY
SECTION 654 - ASPHALT PLANT MIX, PAVEMENT REPAIR..... 12 TONS
SECTION 852 - 5″ MONOLITHIC CONCRETE ISLAND (SURFACE MOUNTED).....136 SY

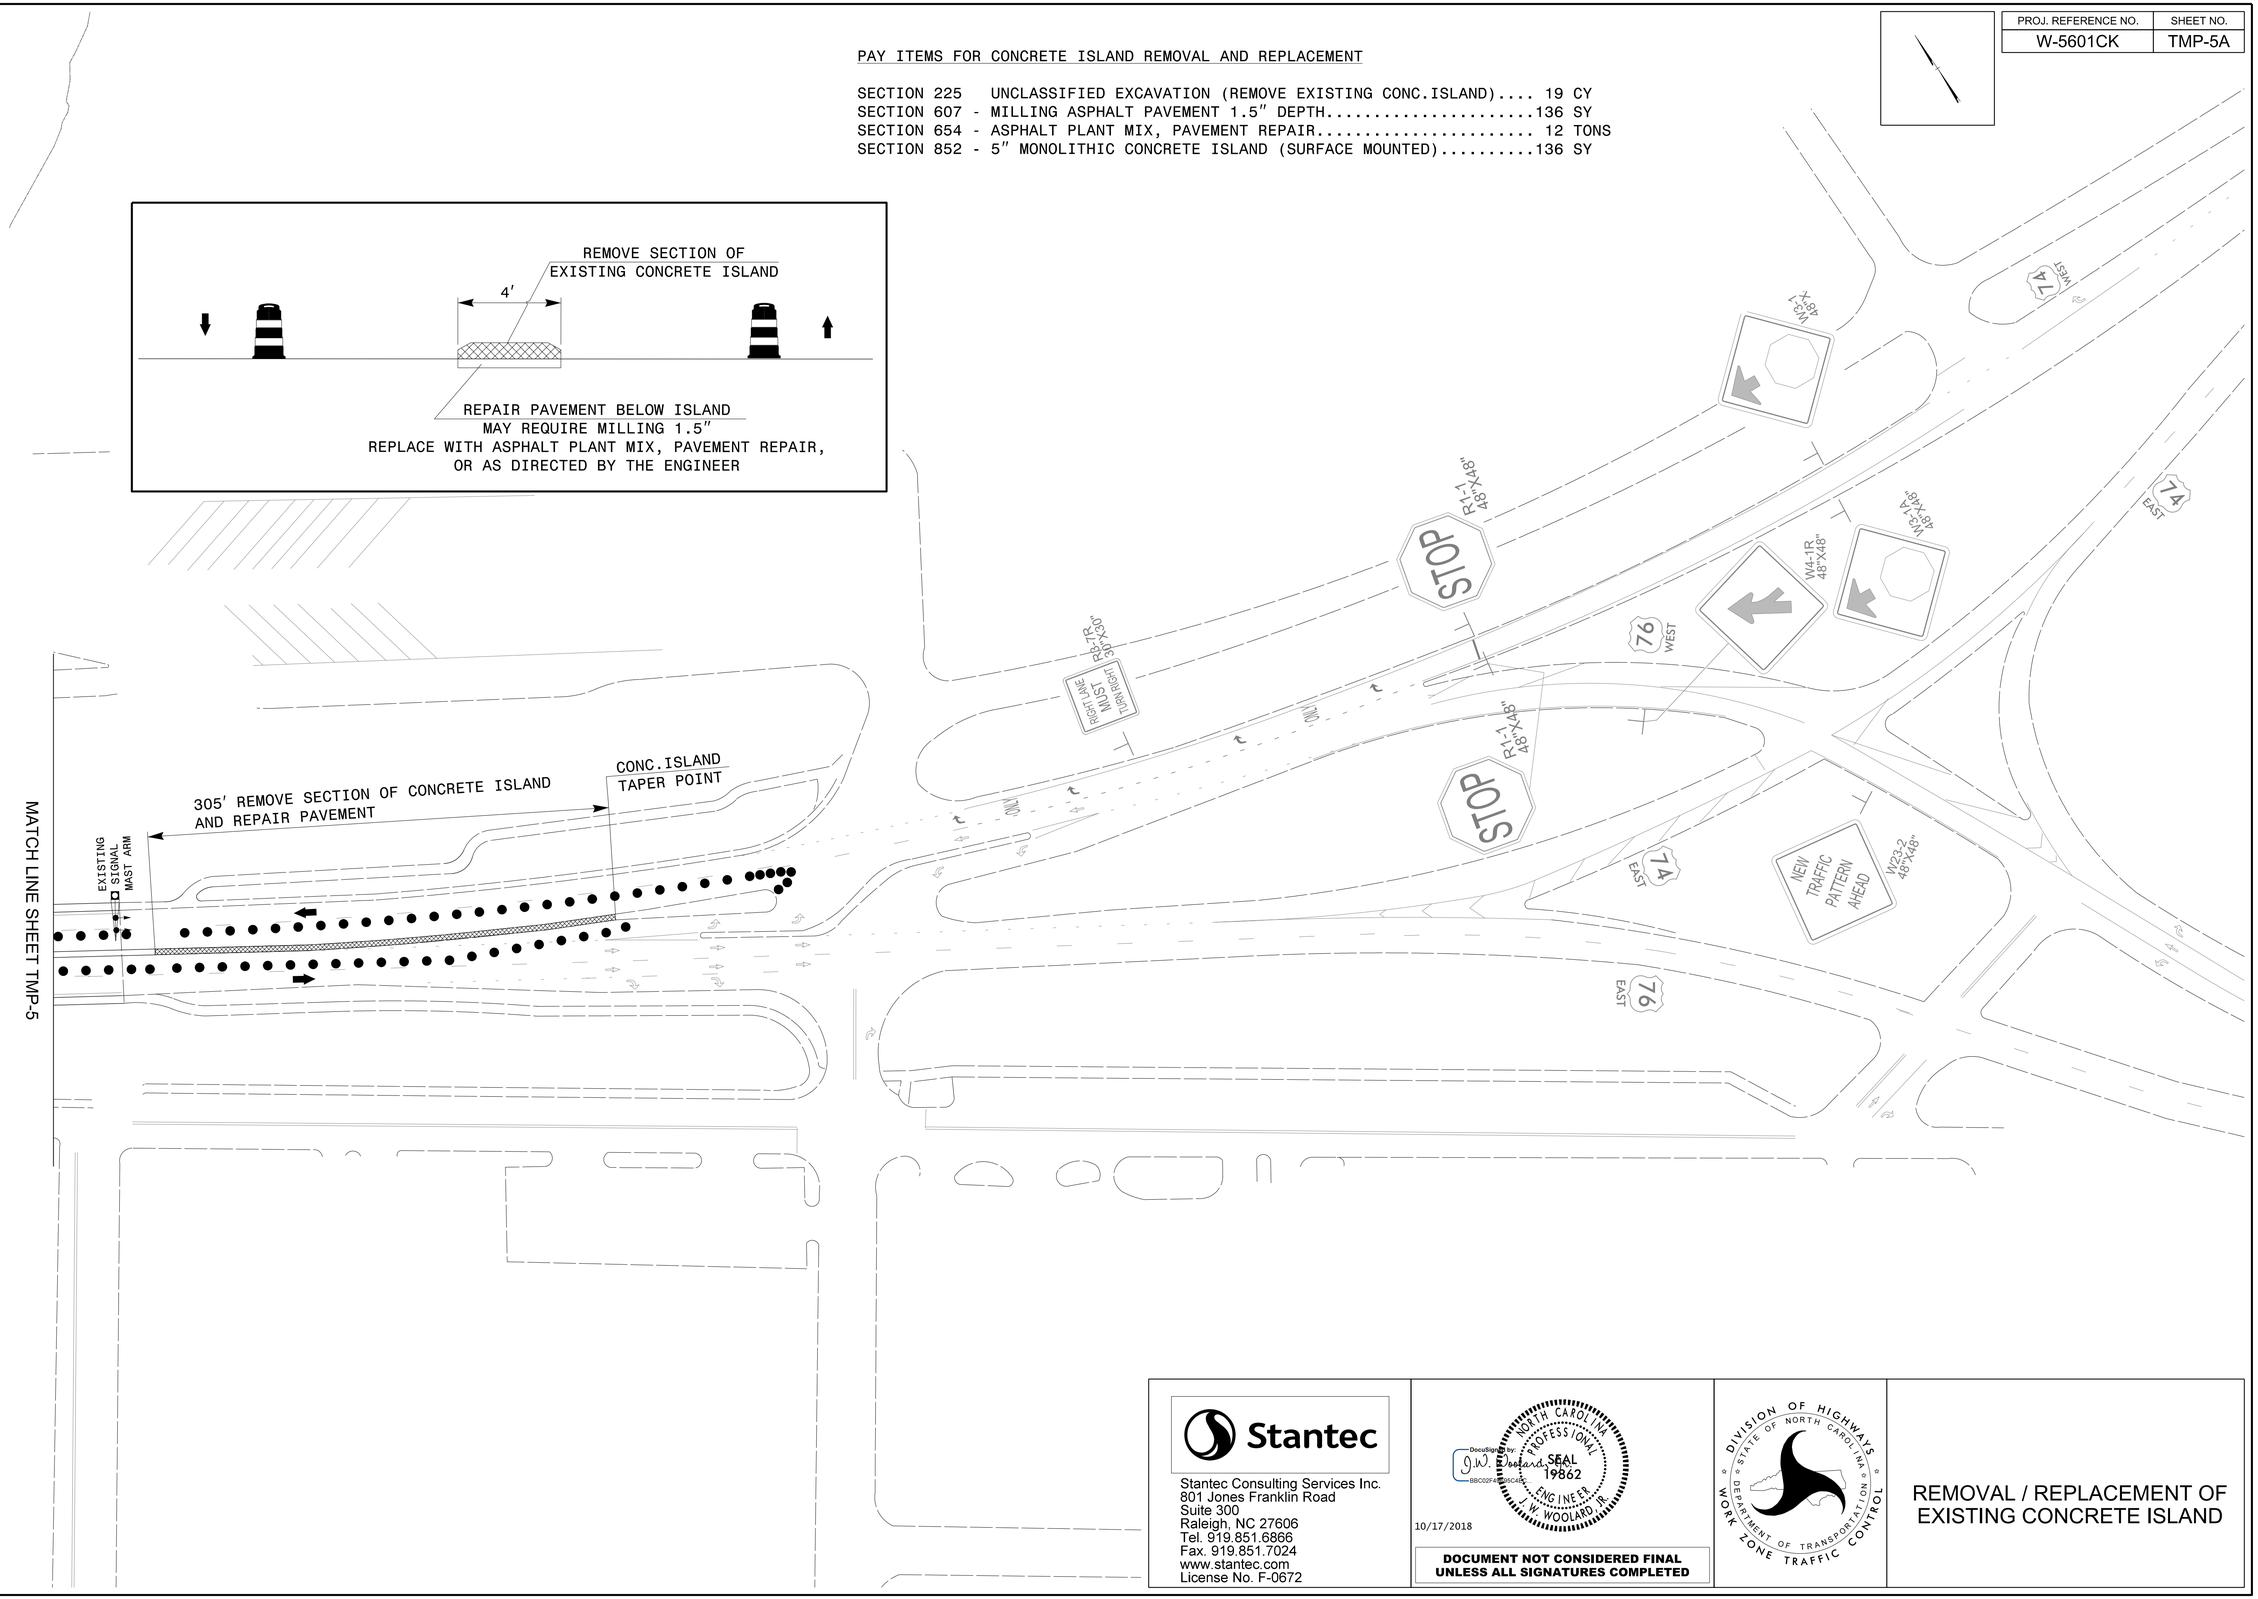

Stantec

Stantec Consulting Services Inc.
801 Jones Franklin Road
Suite 300
Raleigh, NC 27606
Tel. 919.851.6866
Fax. 919.851.7024
www.stantec.com
License No. F-0672

DocuSigned by: J.W. Woolard, Jr. BBC02F8B05C4B...
NORTH CAROLINA PROFESSIONAL SEAL 19862 ENGINEER J. W. WOOLARD, JR.
10/17/2018

DOCUMENT NOT CONSIDERED FINAL UNLESS ALL SIGNATURES COMPLETED

DIVISION OF HIGHWAYS · STATE OF NORTH CAROLINA · DEPARTMENT OF TRANSPORTATION · WORK ZONE TRAFFIC CONTROL

REMOVAL / REPLACEMENT OF EXISTING CONCRETE ISLAND

10/17/2018
U:\Traffic\Transportation Management Plan\TCP\PLAN SHEETS\W-5601CK_TMP_05A.dgn
angood