DocuSign Envelope ID: EF65CC46-9531-453F-A234-76EB67EC1B44

PROJ. REFERENCE NO.	SHEET NO.
W-5601CK	TMP-5

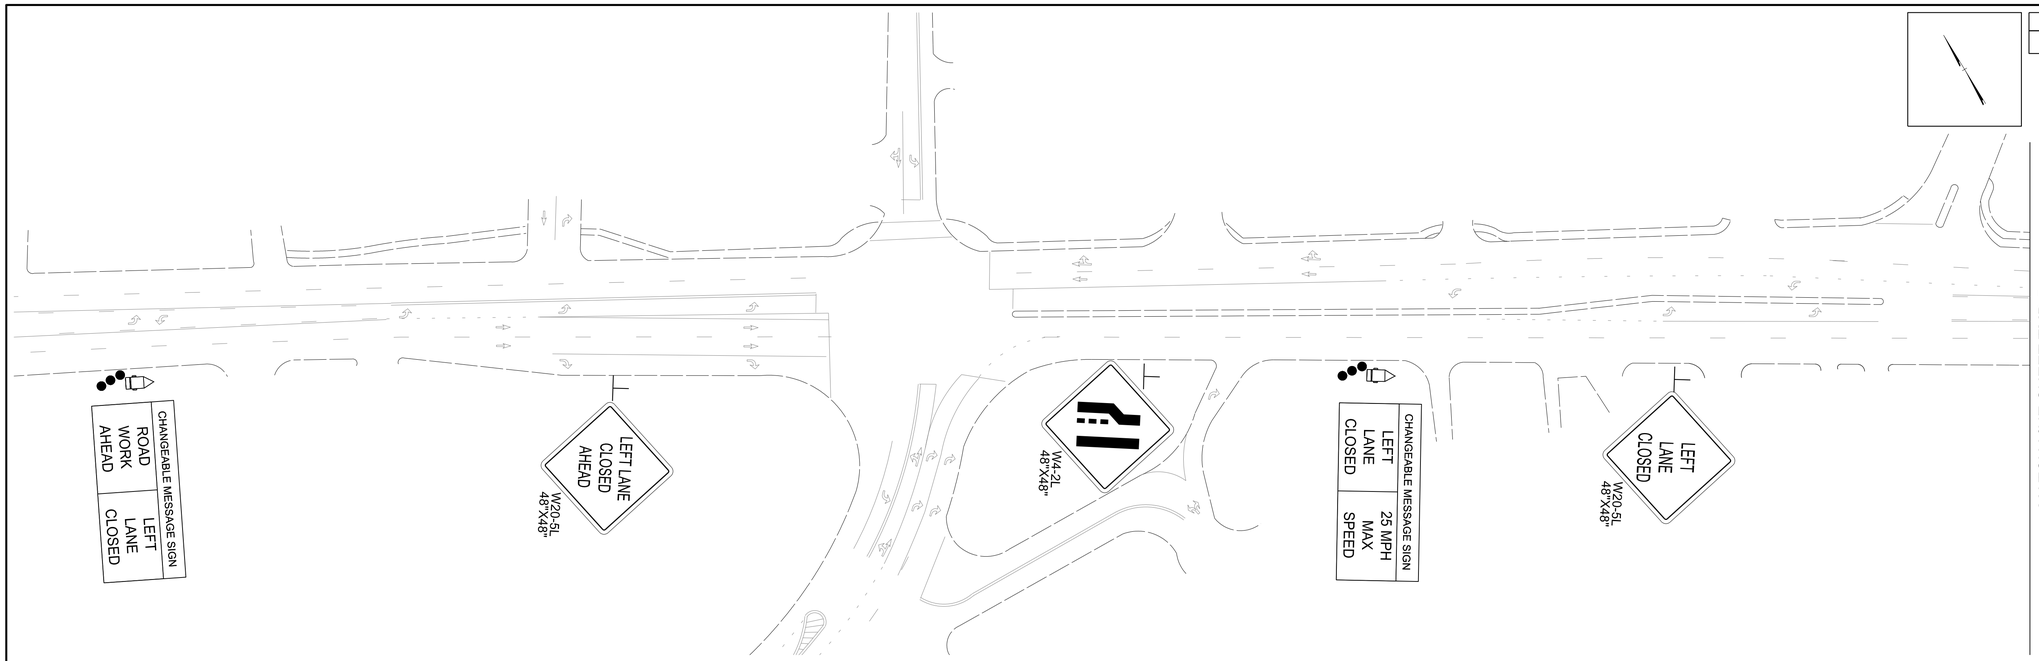

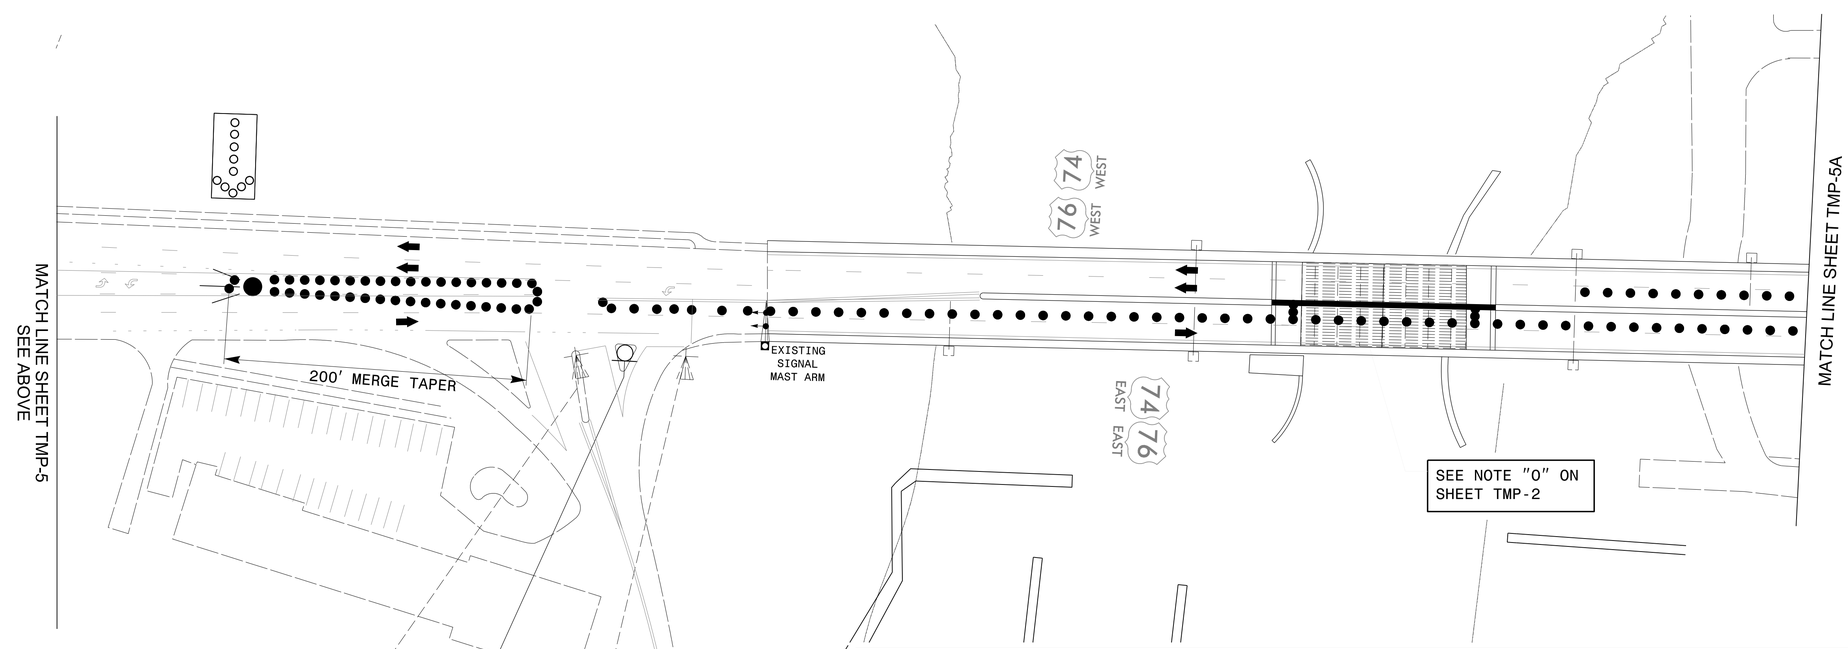

Stantec
Stantec Consulting Services Inc.
801 Jones Franklin Road
Suite 300
Raleigh, NC 27606
Tel. 919.851.6866
Fax. 919.851.7024
www.stantec.com
License No. F-0672

DocuSigned by: J.W. Woolard, Jr. BBC02F5BC4B4...
NORTH CAROLINA PROFESSIONAL SEAL 19862 ENGINEER J. W. WOOLARD, JR.
10/17/2018

DOCUMENT NOT CONSIDERED FINAL UNLESS ALL SIGNATURES COMPLETED

DIVISION OF HIGHWAYS · STATE OF NORTH CAROLINA · DEPARTMENT OF TRANSPORTATION · WORK ZONE TRAFFIC CONTROL

REMOVAL / REPLACEMENT OF EXISTING CONCRETE ISLAND

10/17/2018
U:\Traffic\Transportation Management Plan\TCP\PLAN SHEETS\W-5601CK_TMP_05.dgn
angood