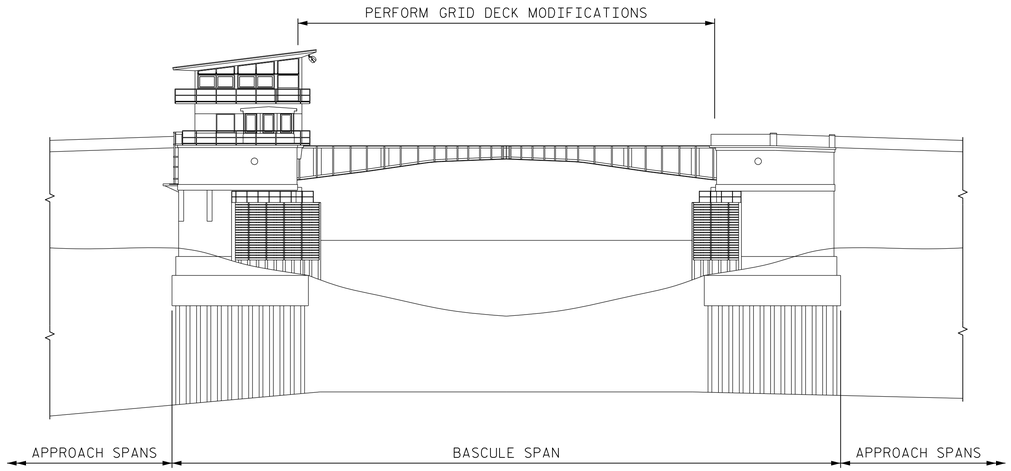

ELEVATION

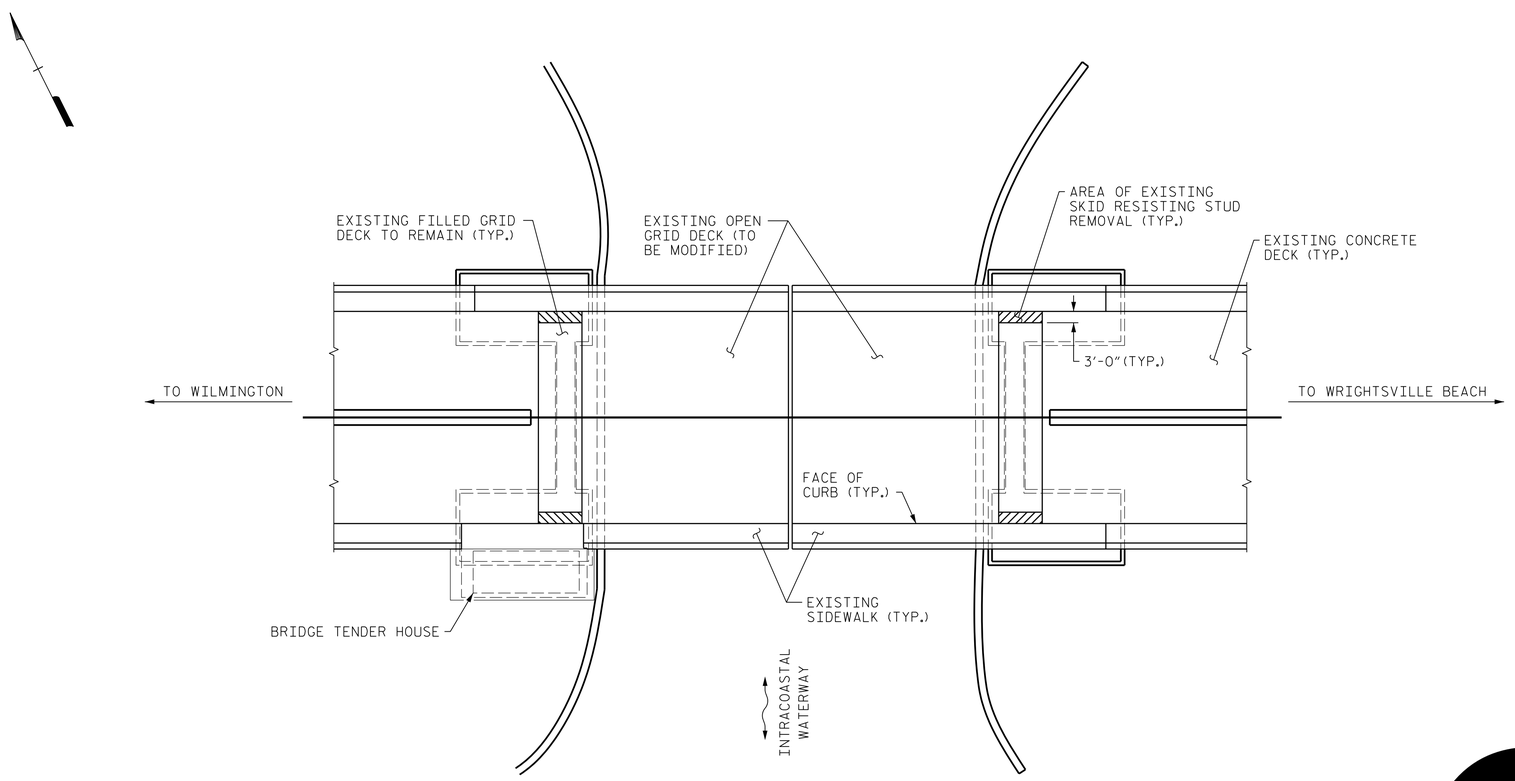

PLAN

SCOPE OF WORK

STRUCTURAL:

REMOVE DESIGNATED SECTIONS OF EXISTING OPEN GRID DECK AND REPLACE WITH PROPOSED SECTIONS OF MODIFIED OPEN GRID DECK.

REMOVE 3'-0" WIDTH OF SKID RESISTING STUDS, MEASURED FROM CURB, BY GRINDING SURFACE SMOOTH ON FILLED GRID DECK SECTIONS OF EXISTING BRIDGE DECK.

PROJECT NO. W-5601CK
NEW HANOVER COUNTY
STATION:

STATE OF NORTH CAROLINA
DEPARTMENT OF TRANSPORTATION
RALEIGH

GENERAL PLAN AND ELEVATION

MODJESKI and MASTERS
Experience great bridges.
333 FAYETTEVILLE STREET, SUITE 505
RALEIGH, NC 27601
NC LICENSE NO. C-2979

NORTH CAROLINA PROFESSIONAL SEAL 032967 ENGINEER JASON R. DOUGHTY
6/26/2018
DocuSigned by: Jason R Doughty
5F73FA2DEA974E8...

DOCUMENT NOT CONSIDERED FINAL UNLESS ALL SIGNATURES COMPLETED

REVISIONS						
NO.	BY:	DATE:	NO.	BY:	DATE:	
1			3			
2			4			

SHEET NO. S-3
TOTAL SHEETS 8

DESIGNED BY:	J. BORUTA	DATE :	JUNE 2018
DRAWN BY:	K. WHITE	DATE :	JUNE 2018
CHECKED BY:	B. LOFLIN	DATE :	JUNE 2018
DESIGN ENGINEER OF RECORD:	J. DOUGHTY	DATE :	JUNE 2018

6/26/2018
400.005_W5601CK_SMU_003_640012.dgn