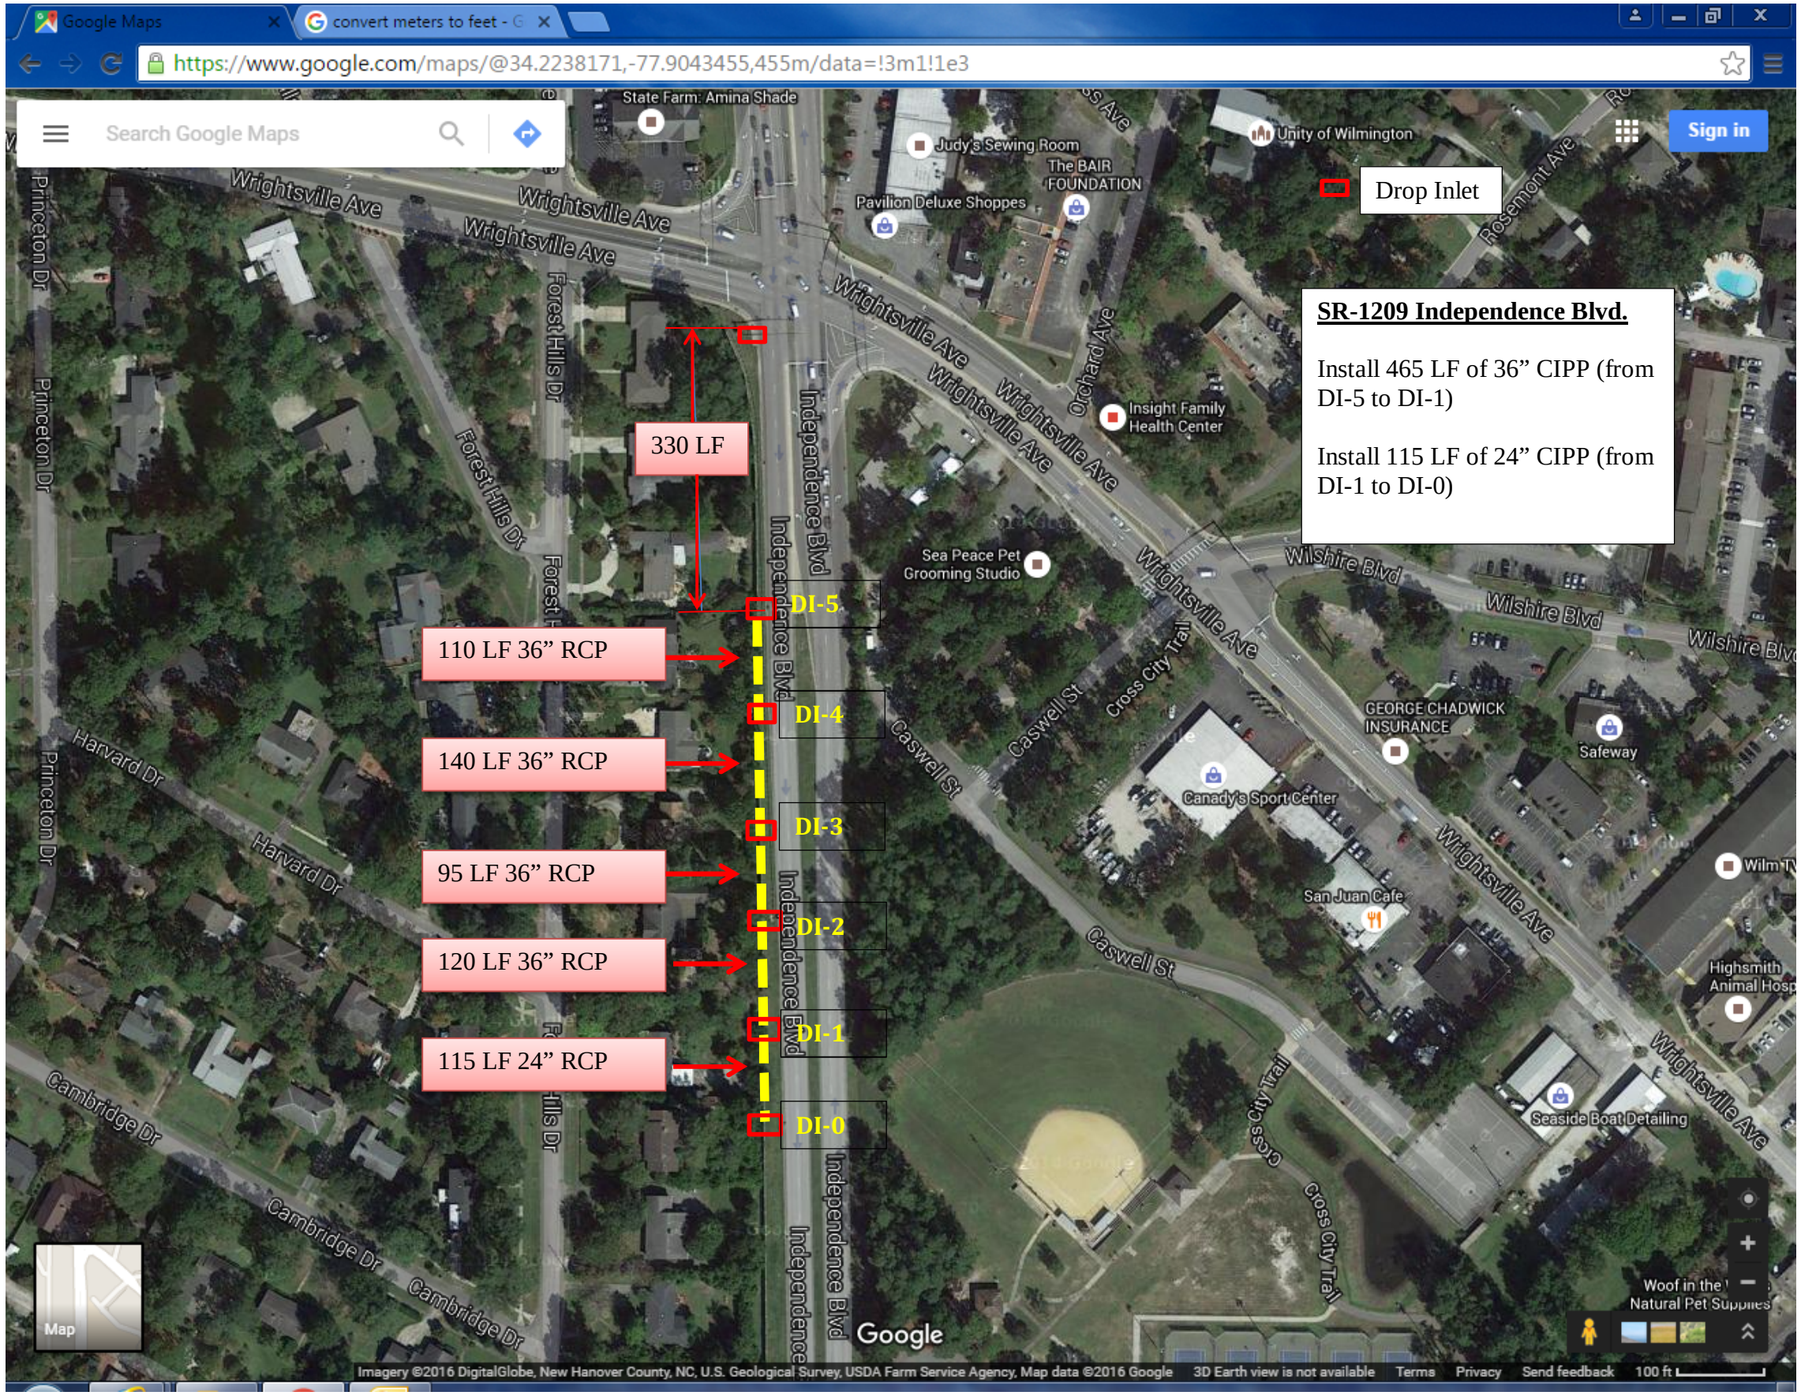
Drop Inlet
SR-1209 Independence Blvd.
Install 465 LF of 36" CIPP (from DI-5 to DI-1)
Install 115 LF of 24" CIPP (from DI-1 to DI-0)
330 LF
110 LF 36" RCP
140 LF 36" RCP
95 LF 36" RCP
120 LF 36" RCP
115 LF 24" RCP
DI-5
DI-4
DI-3
DI-2
DI-1
DI-0
Wrightsville Ave
Independence Blvd
Wilshire Blvd
Caswell St
Cross City Trail
Princeton Dr
Harvard Dr
Cambridge Dr
Forest Hills Dr
Orchard Ave
Rosemont Ave
State Farm: Amina Shade
Judy's Sewing Room
The BAIR FOUNDATION
Pavilion Deluxe Shoppes
Unity of Wilmington
Insight Family Health Center
Sea Peace Pet Grooming Studio
GEORGE CHADWICK INSURANCE
Safeway
Canady's Sport Center
San Juan Cafe
Seaside Boat Detailing
Highsmith Animal Hosp
Google