DocuSign Envelope ID: 4F931F9E-98FD-4A25-AA64-229EA0D7D580

09/08/95

TIP PROJECT: 17BP.4.R.67

CONTRACT: DD00192

See Sheet 1-A For Index of Sheets

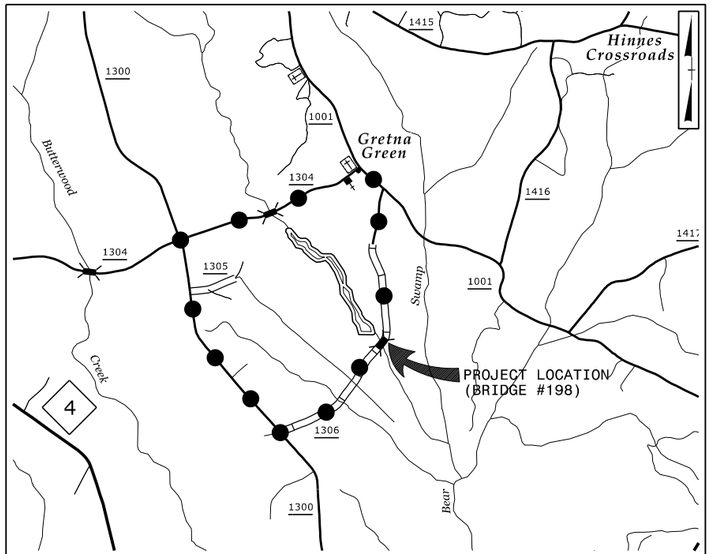

VICINITY MAP
(NOT TO SCALE)
DETOUR ROUTE (APPROXIMATE LENGTH = 4 MILES)

STATE OF NORTH CAROLINA
DIVISION OF HIGHWAYS

HALIFAX COUNTY

STATE	STATE PROJECT REFERENCE NO.	SHEET NO.	TOTAL SHEETS
N.C.	17BP.4.R.67	1	

STATE PROJ. NO.	F.A. PROJ. NO.	DESCRIPTION
17BP.4.R.67		PE

LOCATION: REPLACEMENT OF BRIDGE 198 OVER BEAR SWAMP ON SR 1306 (WARREN POND RD.)

TYPE OF WORK: GRADING, DRAINAGE, PAVING AND STRUCTURE

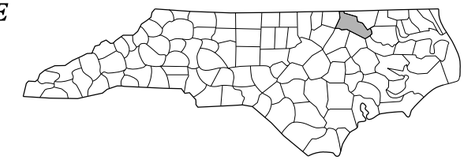

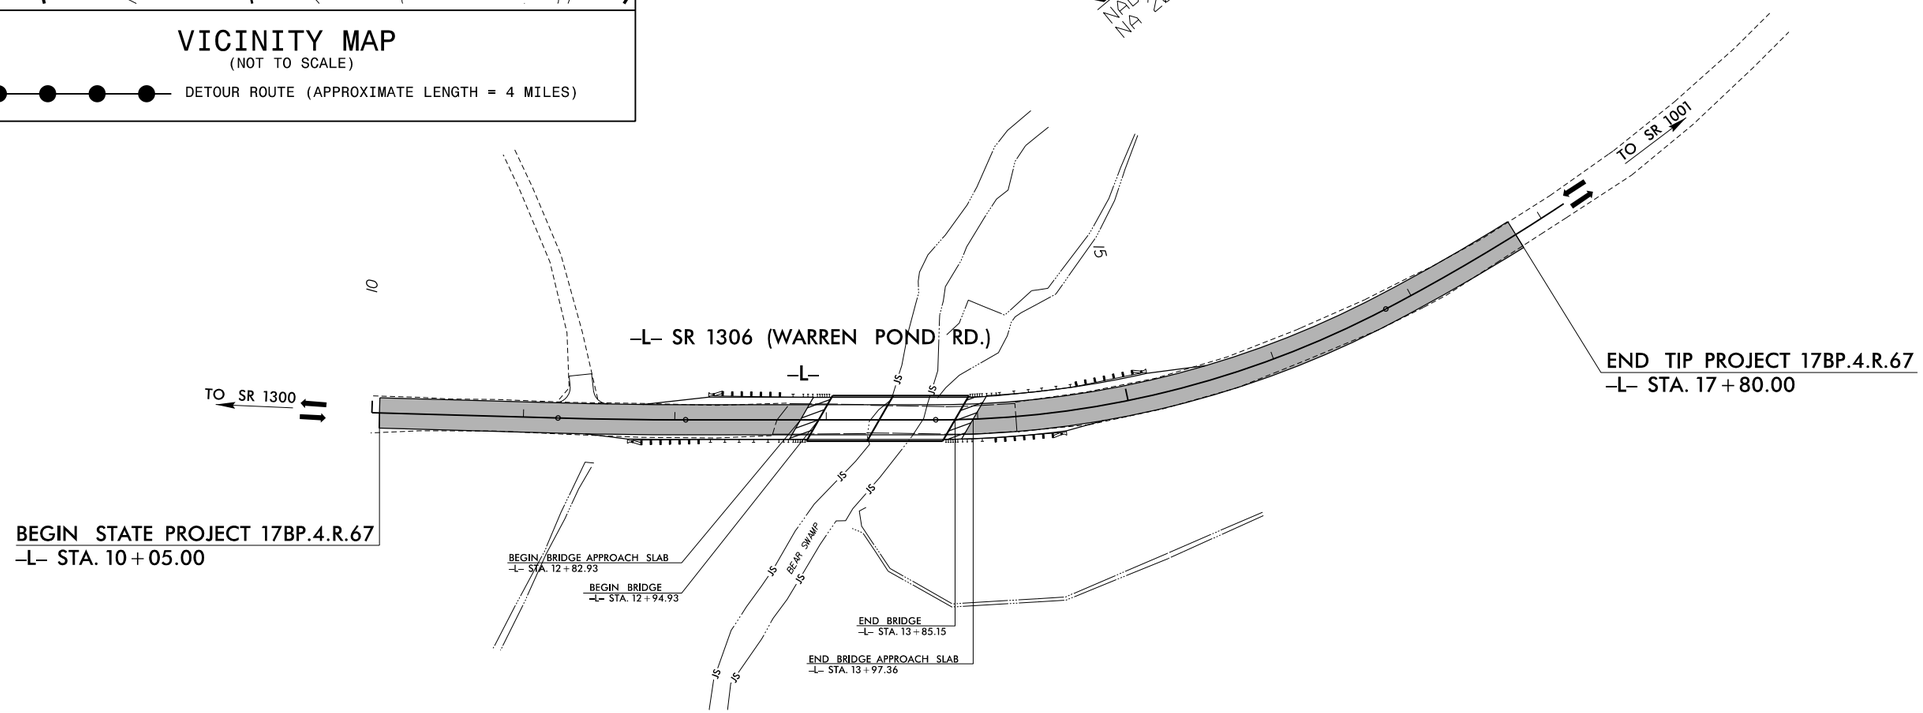

GRAPHIC SCALES

50 25 0 50 100
PLANS

50 25 0 50 100
PROFILE (HORIZONTAL)

10 5 0 10 20
PROFILE (VERTICAL)

DESIGN DATA

ADT 2000 = 50

FUNC CLASS = LOCAL

SUB–REGIONAL TIER

PROJECT LENGTH

LENGTH ROADWAY STATE PROJECT 17BP.4.R.67	=	0.130 MILES
LENGTH STRUCTURES STATE PROJECT 17BP.4.R.67	=	0.017 MILES
TOTAL LENGTH STATE PROJECT 17BP.4.R.67	=	0.147 MILES

Prepared for:
HIGHWAY DIVISION 4
509 Ward Blvd.
Wilson, NC 27895

2012 STANDARD SPECIFICATIONS

RIGHT OF WAY DATE:
SEPTEMBER, 2016

LETTING DATE:
JANUARY 24, 2017

Prepared by:
CALYX
ENGINEERS + CONSULTANTS
6750 TRYON ROAD
CARY, NC 27518
phone: 919.851.1912
CALYXengineers.com
NC License # F-1333

L. KEVIN AUSTIN, PE
PROJECT MANAGER

STEPHEN C. BROWDE, PE
ROADWAY PROJECT DESIGN ENGINEER

NCDOT CONTACT

HYDRAULICS ENGINEER

NORTH CAROLINA PROFESSIONAL SEAL 029984 ENGINEER DAVID P. BOCKER

DocuSigned by:
David P. Bocker P.E.
SIGNATURE: 11/4/2016
93C7A1B94E66497...

ROADWAY DESIGN ENGINEER

NORTH CAROLINA PROFESSIONAL SEAL 15759 ENGINEER STEPHEN C. BROWDE

DocuSigned by:
Stephen C. Browde P.E.
SIGNATURE: 11/4/2016
9E2197E12EA42B...

STATE OF NORTH CAROLINA DEPARTMENT OF TRANSPORTATION

11/4/2016
R:\Roadway\Proj\Halifax 198_RDY_TSH.dgn
dlee