0 2.5 5	PROJ. REFERENCE NO.	SHEET NO.
	17BP.4.R.67	X-1

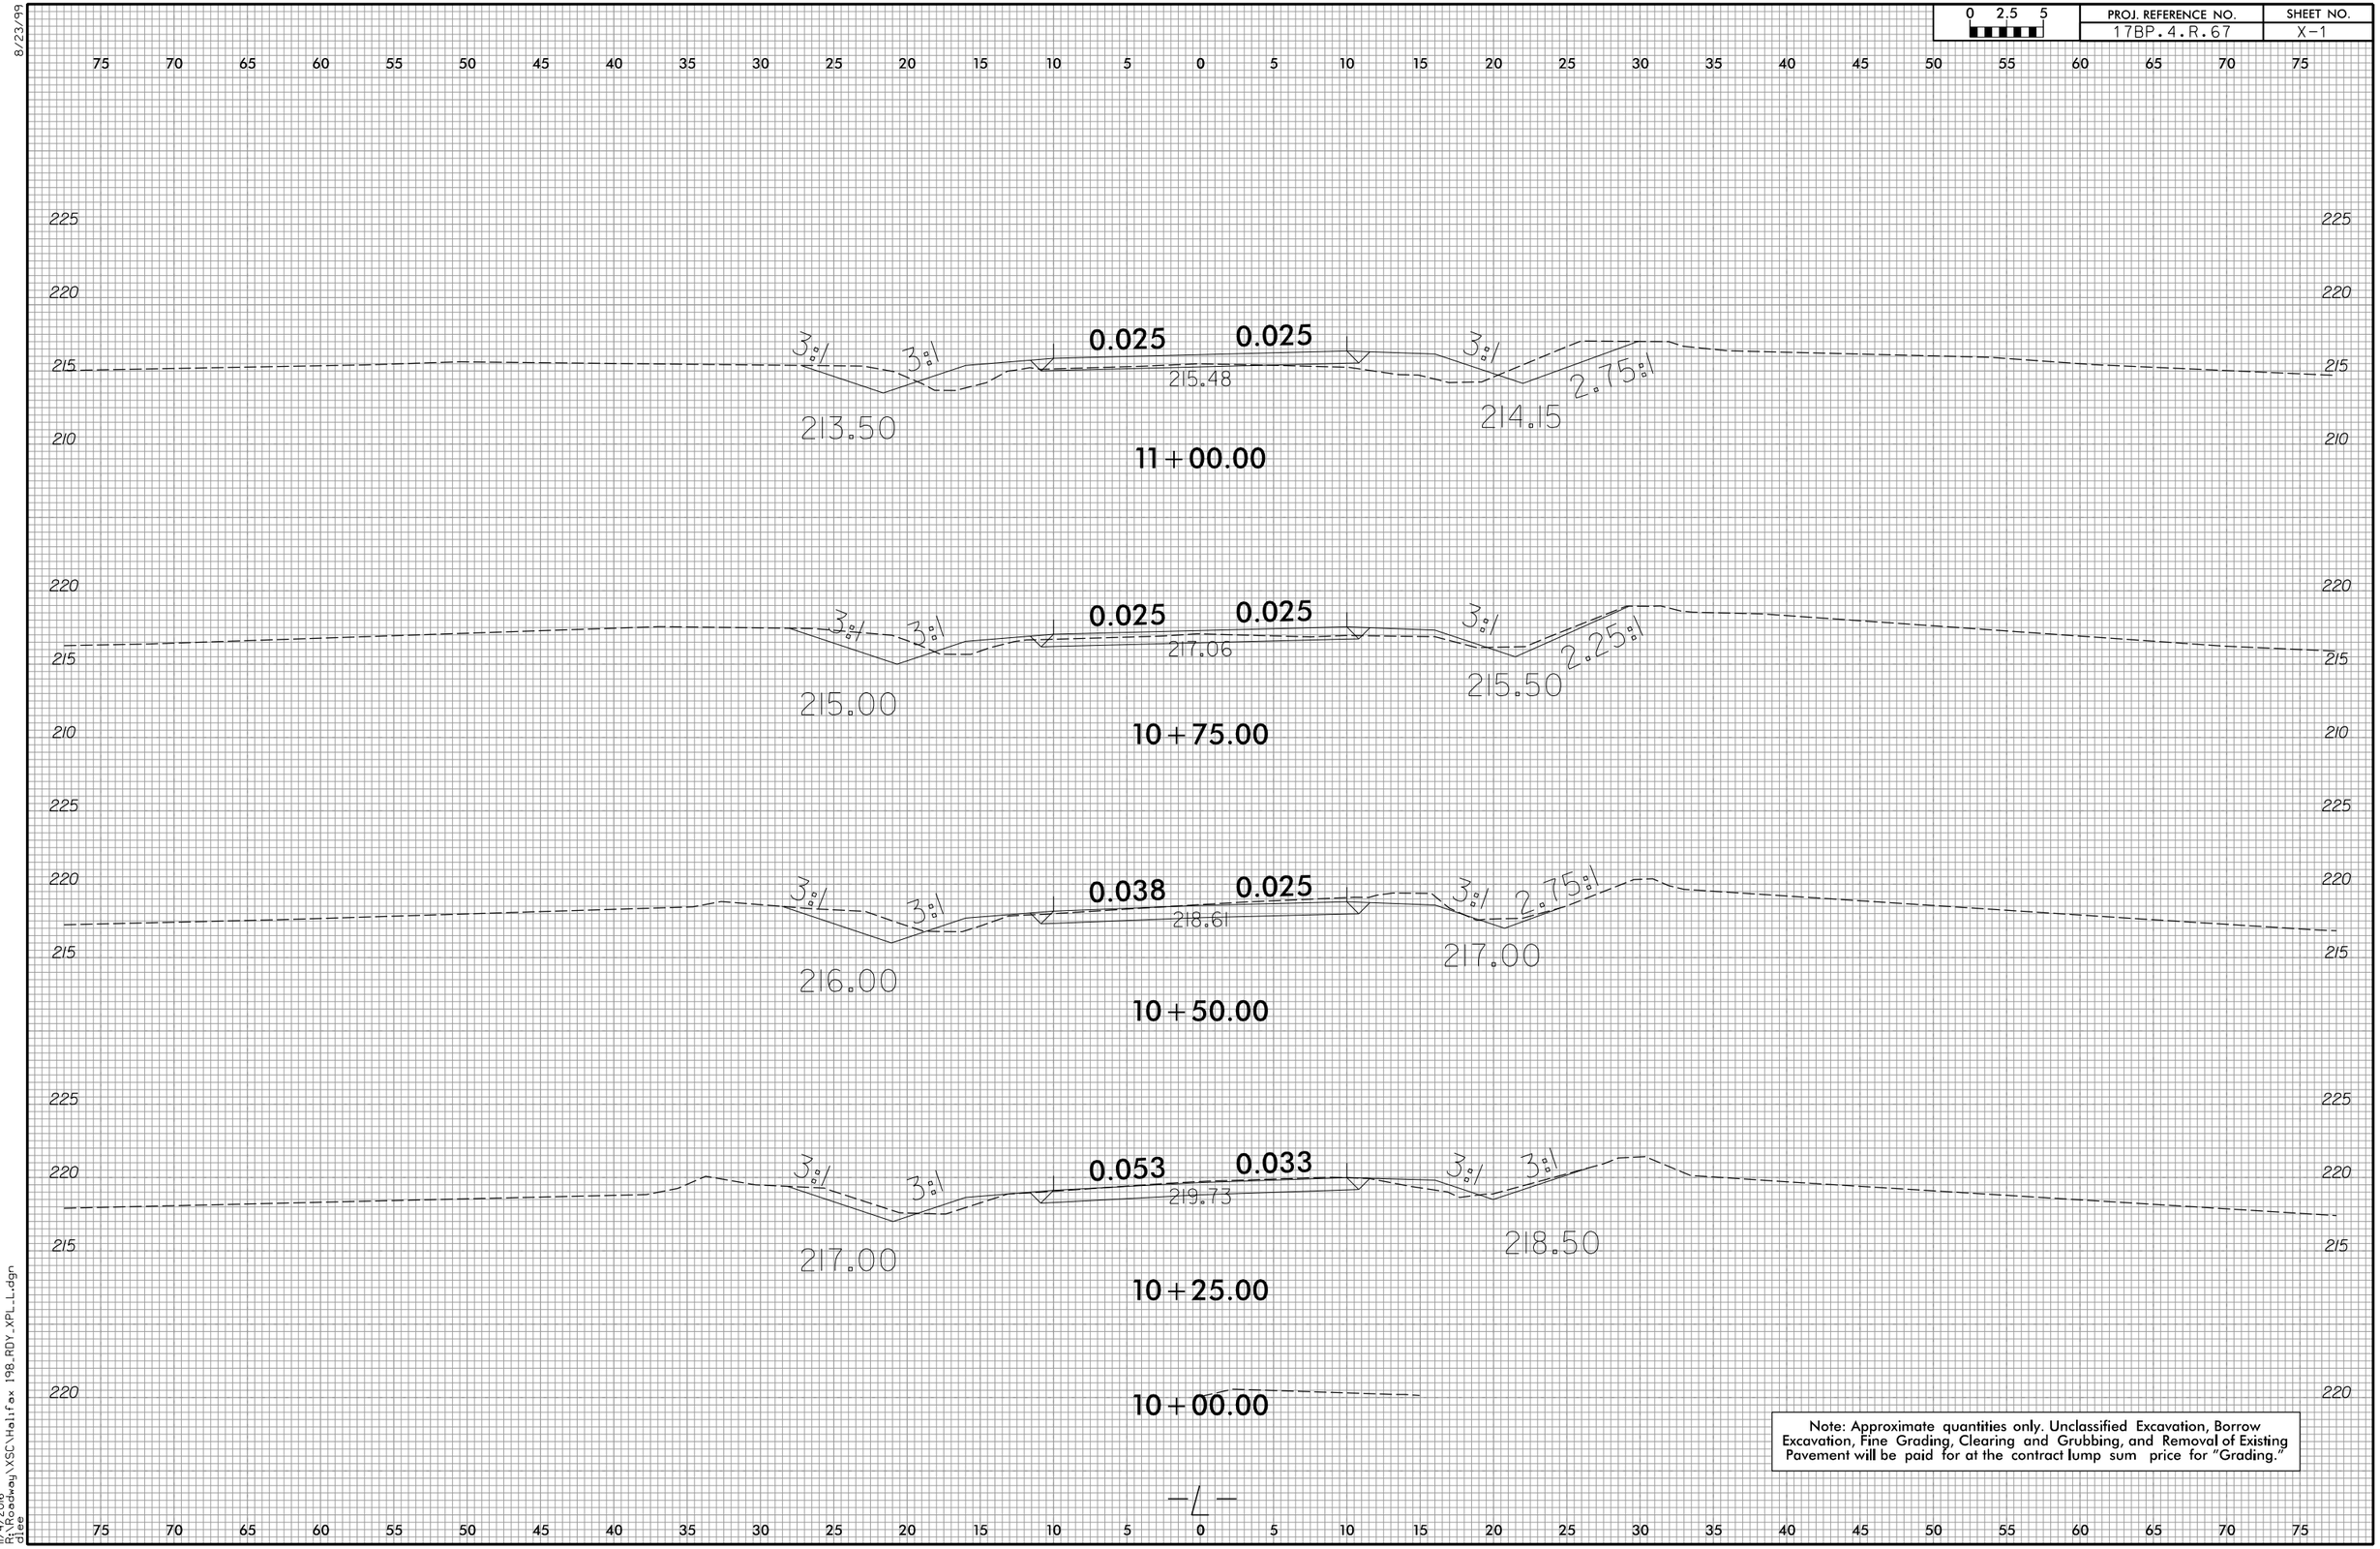

Note: Approximate quantities only. Unclassified Excavation, Borrow Excavation, Fine Grading, Clearing and Grubbing, and Removal of Existing Pavement will be paid for at the contract lump sum price for "Grading."

8/23/99

11/4/2016
R:\Roadway\XSC\Halifax 198_RDY_XPL_L.dgn
dlee