PROJECT REFERENCE NO.	SHEET NO.
17BP.4.R.65	EC-4/CONST.04
R/W SHEET NO.	____

EROSION CONTROL PLAN

NC GRID
NAD 83 NA 2011
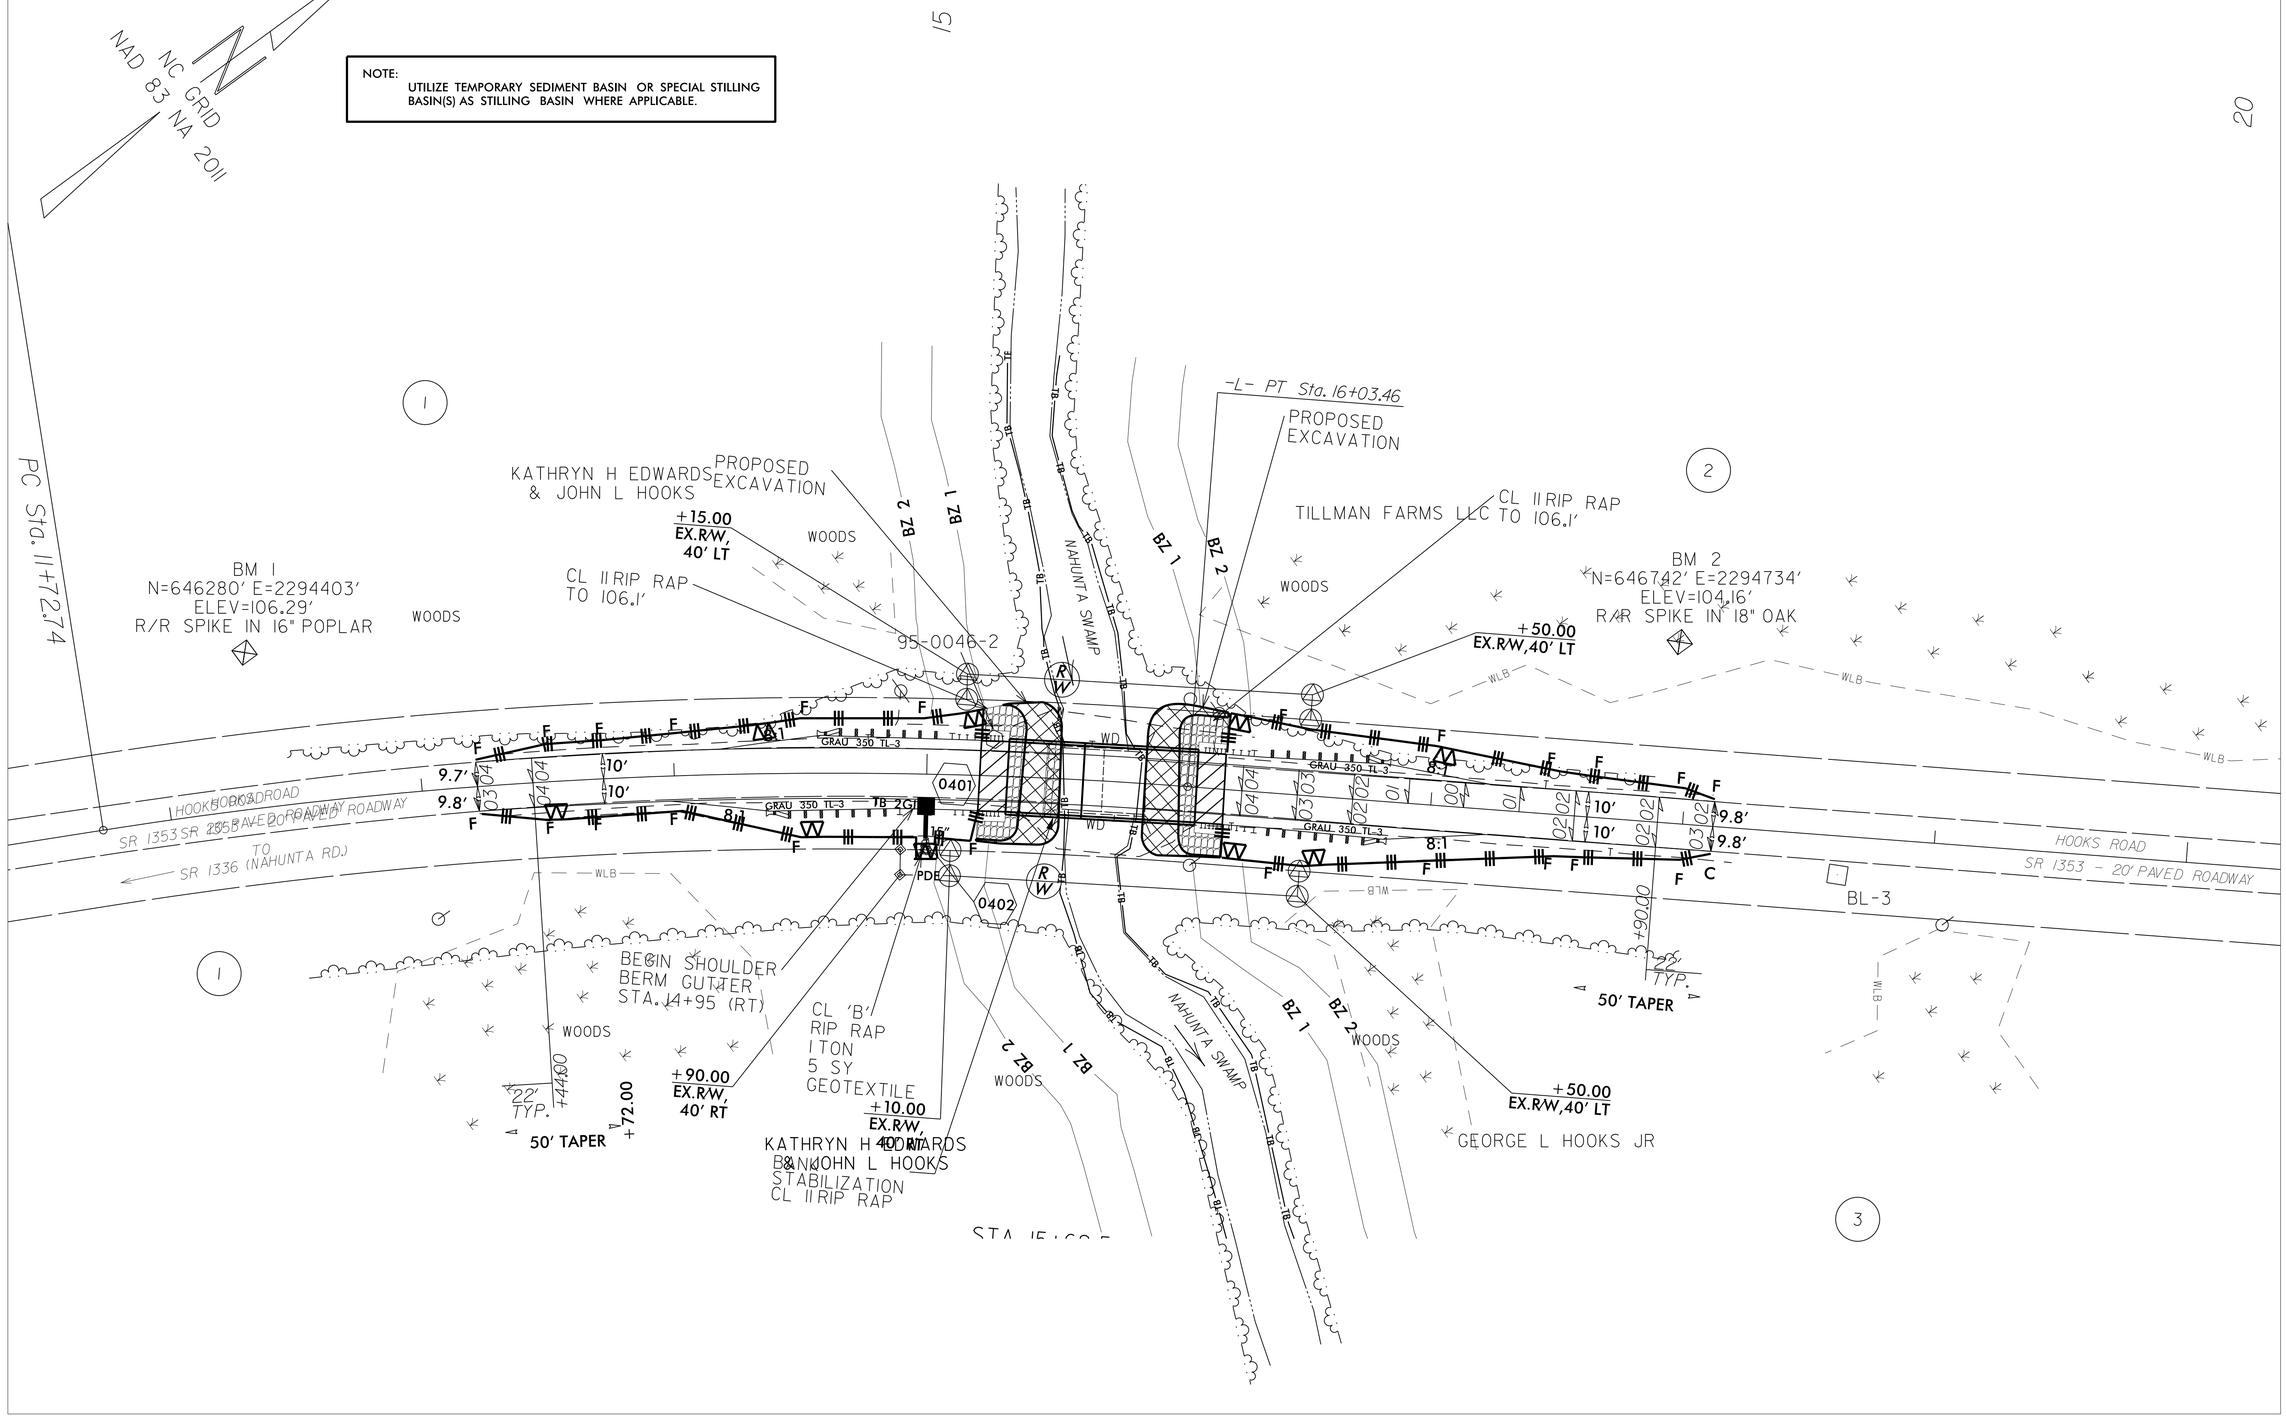
NOTE:
UTILIZE TEMPORARY SEDIMENT BASIN OR SPECIAL STILLING BASIN(S) AS STILLING BASIN WHERE APPLICABLE.