PROJECT REFERENCE NO.	SHEET NO.
17BP.4.R.65	EC-3/CONST.04
R/W SHEET NO.	____

EROSION CONTROL PLAN

NC GRID
NAD 83 NA 2011

NOTE:
UTILIZE TEMPORARY SEDIMENT BASIN OR SPECIAL STILLING BASIN(S) AS STILLING BASIN WHERE APPLICABLE.

NOTE:
PERIMETER EROSION CONTROL MEASURES SHALL BE INSTALLED DURING CLEARING AND GRUBBING PHASE.
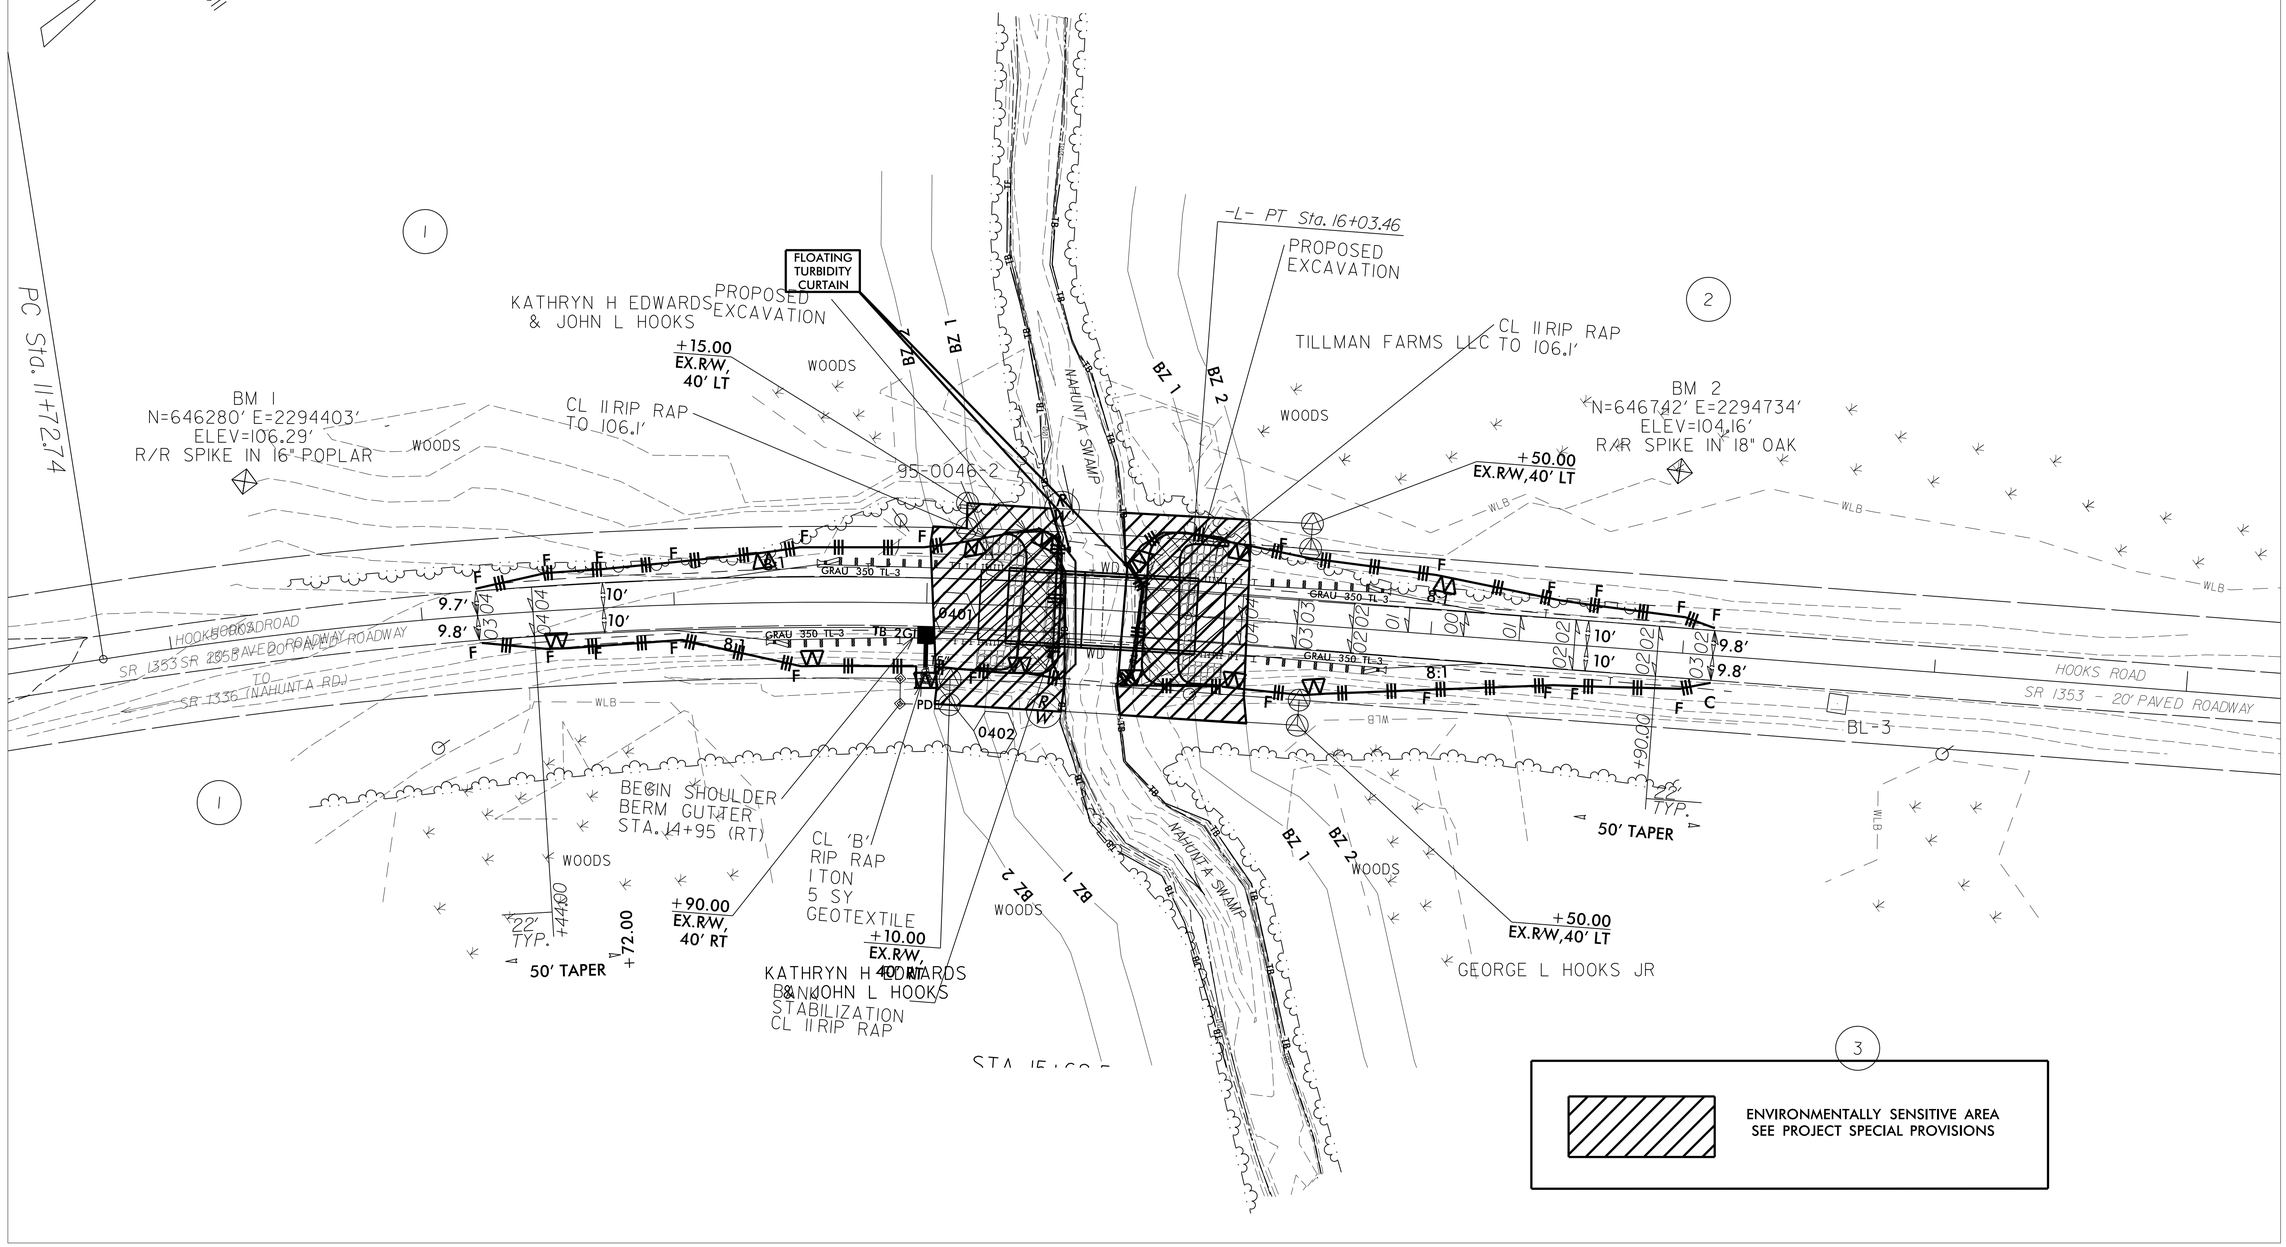
CLEARING AND GRUBBING EROSION CONTROL FOR CONSTRUCTION SHEET 4