DDC4

BRIDGE # 320026 & 320040

CONTRACT: DD00142

INDEX OF SHEETS

1	TITLE SHEET
1-A	CONVENTIONAL SYMBOLS
BRIDGE # 320026	
4	PLAN, PROFILE, TYPICAL SECTIONS, PAVEMENT SCHEDULE, & WEDGING DETAIL
EC-1 THUR EC-4	EROSION CONTROL PLANS
X-1 THUR X-5	CROSS-SECTIONS
BRIDGE # 320040	
4	PLAN, PROFILE, TYPICAL SECTIONS, PAVEMENT SCHEDULE, & WEDGING DETAIL
EC-1 THUR EC-5	EROSION CONTROL PLANS
X-1 THUR X-7	CROSS-SECTIONS

STATE OF NORTH CAROLINA
DIVISION OF HIGHWAYS

EDGECOMBE COUNTY

STATE	STATE PROJECT REFERENCE NO.	SHEET NO.	TOTAL SHEETS
N.C.	320026&320040	1	

STATE PROJ. NO.	F. A. PROJ. NO.	DESCRIPTION
17BP.4.R.10		PE,R/W,UTL&CONST.
17BP.4.R.21		PE,R/W,UTL&CONST.

LOCATION: BRIDGE NO. 320026 OVER TOWN CREEK ON NC 43
BRIDGE NO. 320040 OVER TOWN CREEK ON SR 1003

TYPE OF WORK: GRADING, DRAINAGE, PAVING AND CULVERT

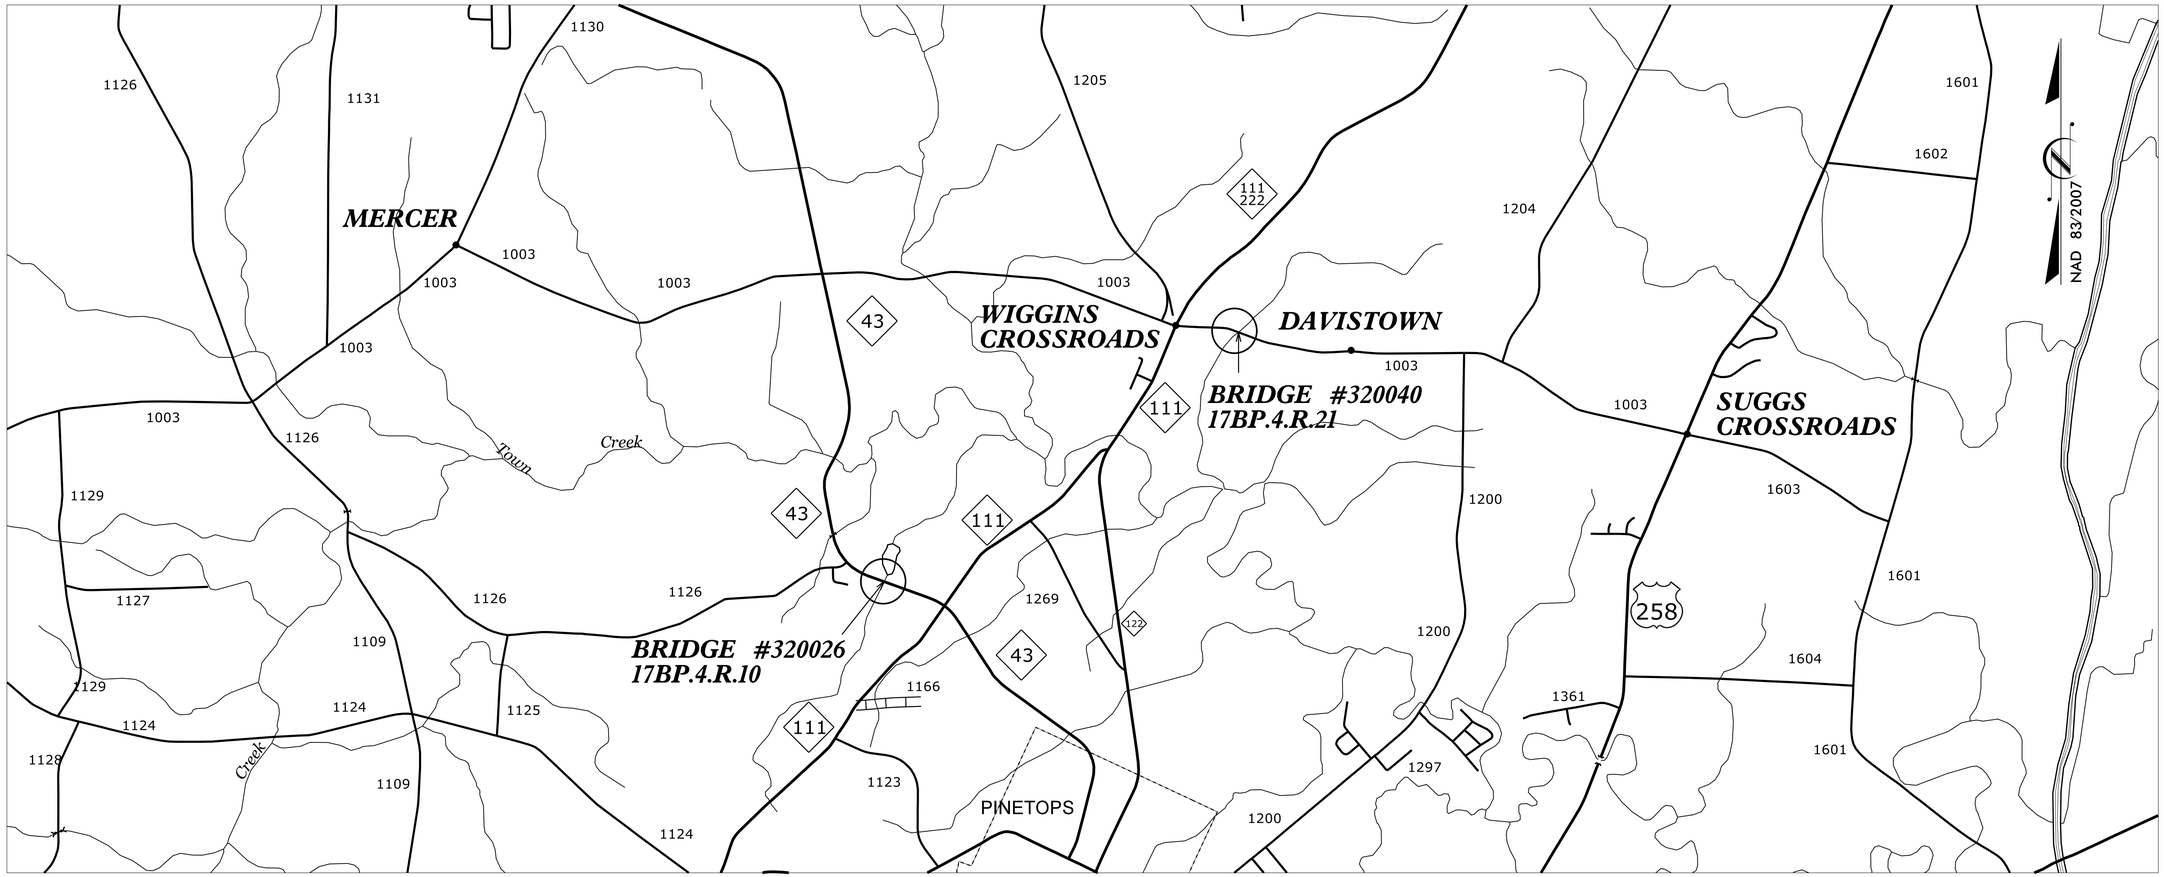

GRAPHIC SCALES

50 25 0 50 100
PLANS

50 25 0 50 100
PROFILE (HORIZONTAL)

10 5 0 10 20
PROFILE (VERTICAL)

Prepared In the Office of:
DIVISION OF HIGHWAYS
Division 4 DDC
509 Ward Blvd., Wilson NC, 27895

2012 STANDARD SPECIFICATIONS

T.M. LITTLE, P.E.
PROJECT ENGINEER

D.R. ETHRIDGE
PROJECT DESIGN ENGINEER

LETTING DATE:
March 24, 2015

STATE OF NORTH CAROLINA DEPARTMENT OF TRANSPORTATION

24-FEB-2015 11:45
R:\Roadway\Proj\320026_ddc4_tsh.dgn
$$$$USERNAME$$$$