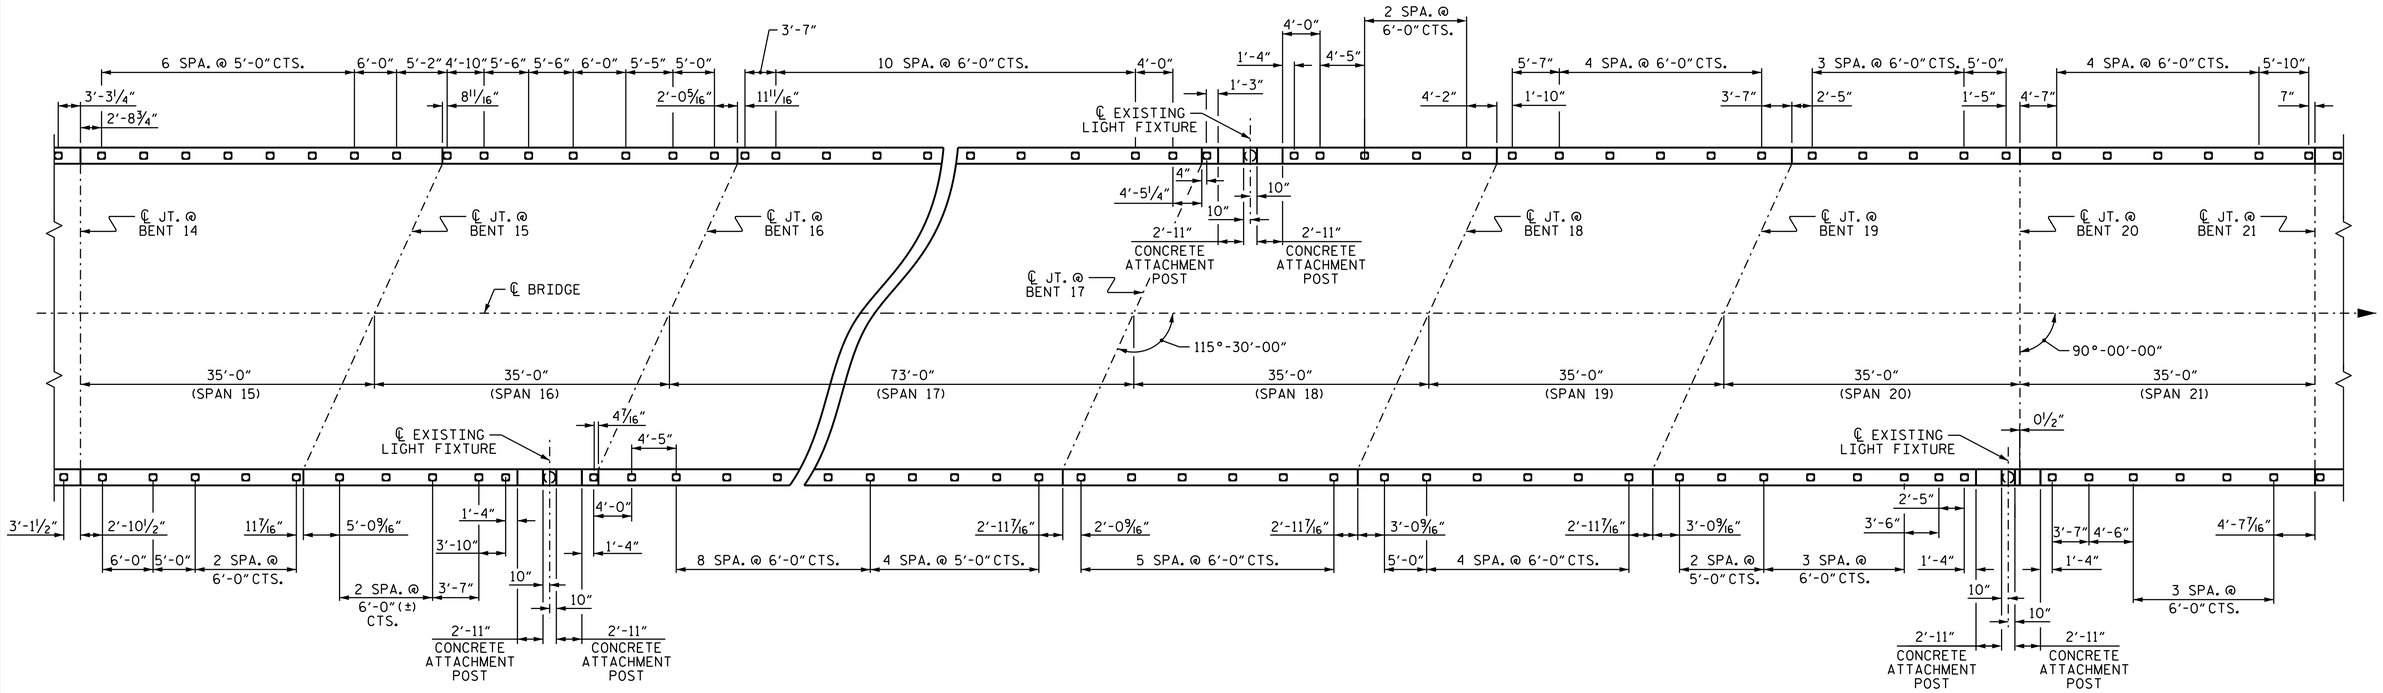

PLAN

PROJECT NO. 15BPR.4

NASH COUNTY

BRIDGE NO. 94

SHEET 3 OF 4

NORTH CAROLINA PROFESSIONAL SEAL 030024 ENGINEER ASTER G. ABRAHA

DocuSigned by: Aster Abraha 2/12/2018

STATE OF NORTH CAROLINA
DEPARTMENT OF TRANSPORTATION
RALEIGH

RAIL POST SPACINGS (SPANS 15 - 21)

REVISIONS						
NO.	BY:	DATE:	NO.	BY:	DATE:	
1			3			
2			4			

SHEET NO. S-21

TOTAL SHEETS 61

DOCUMENT NOT CONSIDERED FINAL UNLESS ALL SIGNATURES COMPLETED

DRAWN BY : M.K. BEARD DATE : 10/17

CHECKED BY : A. G. ABRAHA DATE : 01/18

12-FEB-2018 14:48
R:\Structures\Plans\404_005_15BPR.4_SMU_ Rail_630094_S16-19.dgn
aabraha