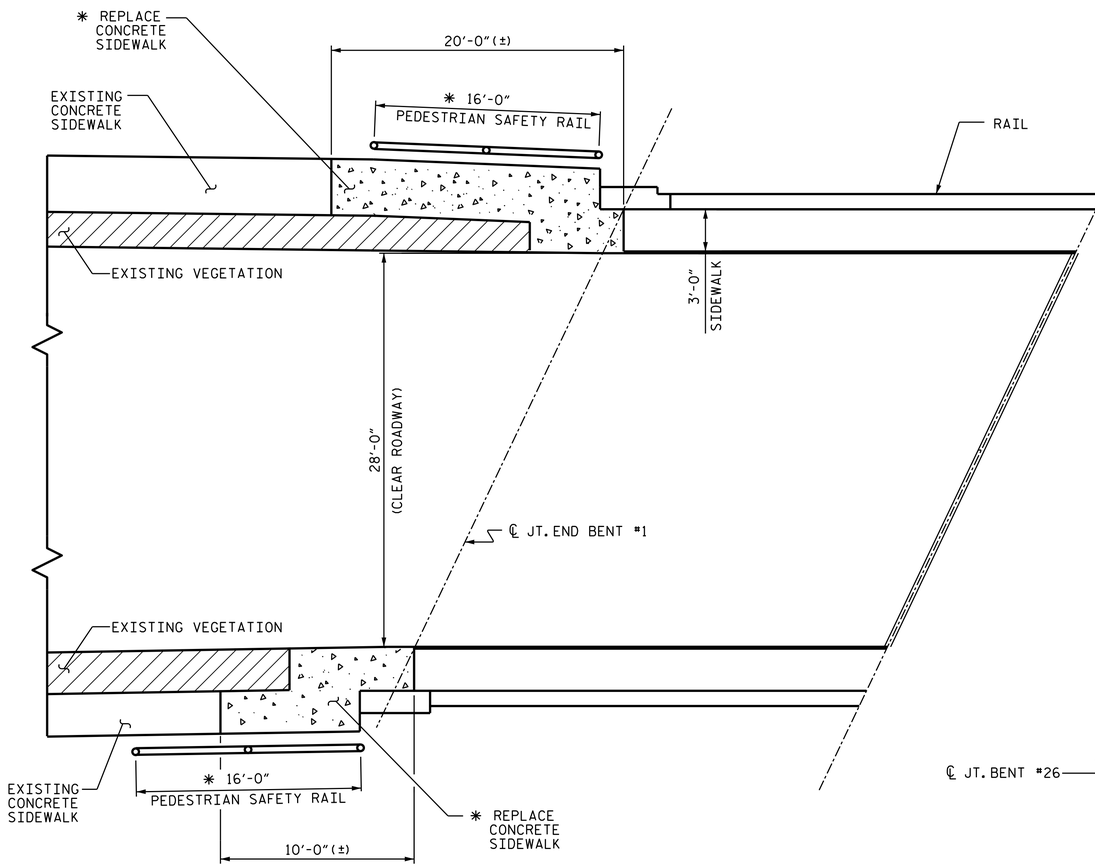

PLAN VIEW
(APPROACH @ END BENT 1)

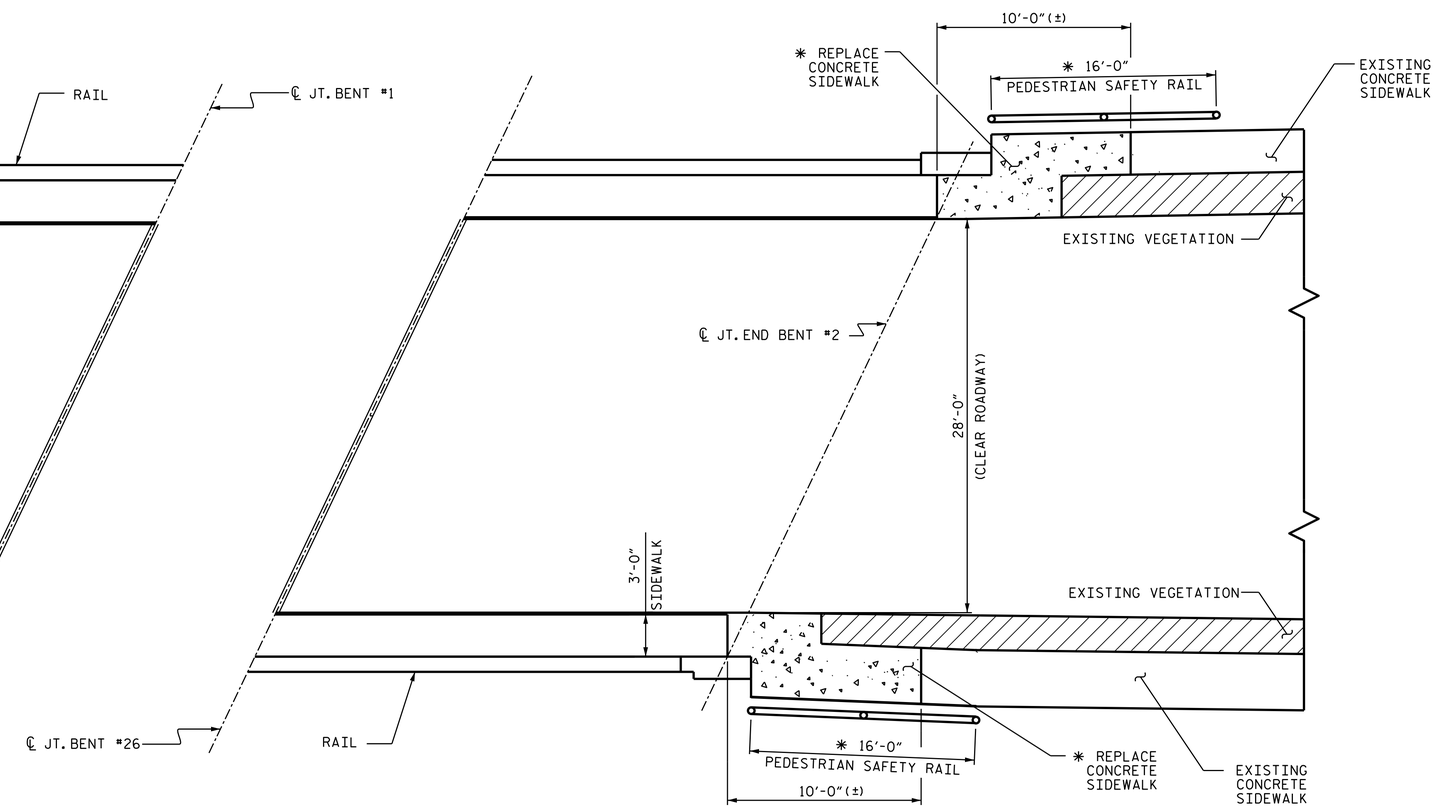

PLAN VIEW
(APPROACH @ END BENT 2)

* APPROXIMATE DIMENSIONS OF SIDEWALKS AND LENGTH OF PEDESTRIAN SAFETY RAILS IS PROVIDED. ACTUAL DIMENSIONS AND LOCATION OF THE SAFETY RAILS SHALL BE DETERMINED BY THE FIELD ENGINEER. SEE SHEET S-14 FOR PEDESTRIAN SAFETY RAIL DETAILS.

PARTIAL REMOVAL OF EXISTING STRUCTURE	CLASS A CONCRETE	PEDESTRIAN SAFETY RAIL
SQ. YDS.	CU. YDS.	LIN. FT.
23.0	3.8	64.0

PROJECT NO. 15BPR.4
NASH COUNTY
BRIDGE No. 94

NORTH CAROLINA PROFESSIONAL SEAL 030024 ENGINEER ASTER G. ABRAHA

DocuSigned by: Aster Abraha
2/12/2018

STATE OF NORTH CAROLINA
DEPARTMENT OF TRANSPORTATION
RALEIGH

SUPERSTRUCTURE

APPROACH SIDEWALK AND PEDESTRIAN RAIL

DOCUMENT NOT CONSIDERED FINAL UNLESS ALL SIGNATURES COMPLETED

REVISIONS						SHEET NO.
NO.	BY:	DATE:	NO.	BY:	DATE:	S-13
1			3			TOTAL SHEETS
2			4			61

DRAWN BY : S. T. SANDOR DATE : 01/2018
CHECKED BY : A. G. ABRAHA DATE : 01/2018

12-FEB-2018 14:47
R:\Structures\Plans\404_023_15BPR_SMU_ SW _630094_S13 .dgn
aabraha