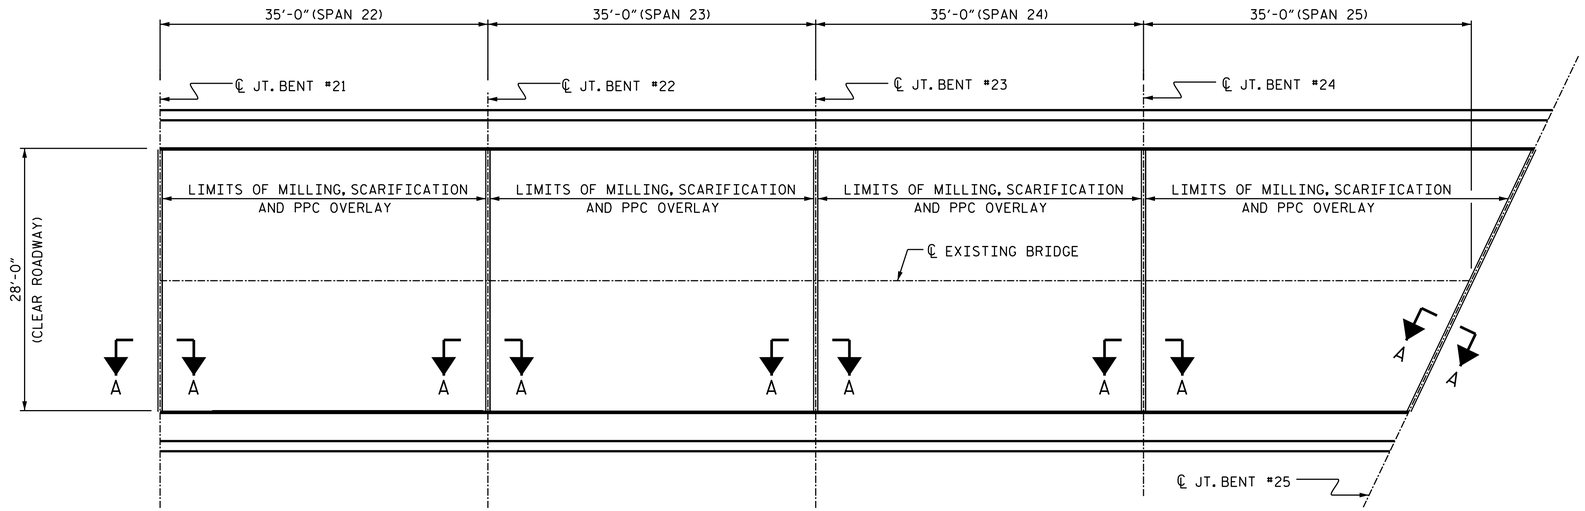

PLAN OF SPANS

(FOR SECTIONS A-A, SEE "JOINT DETAILS" SHEET S-12)

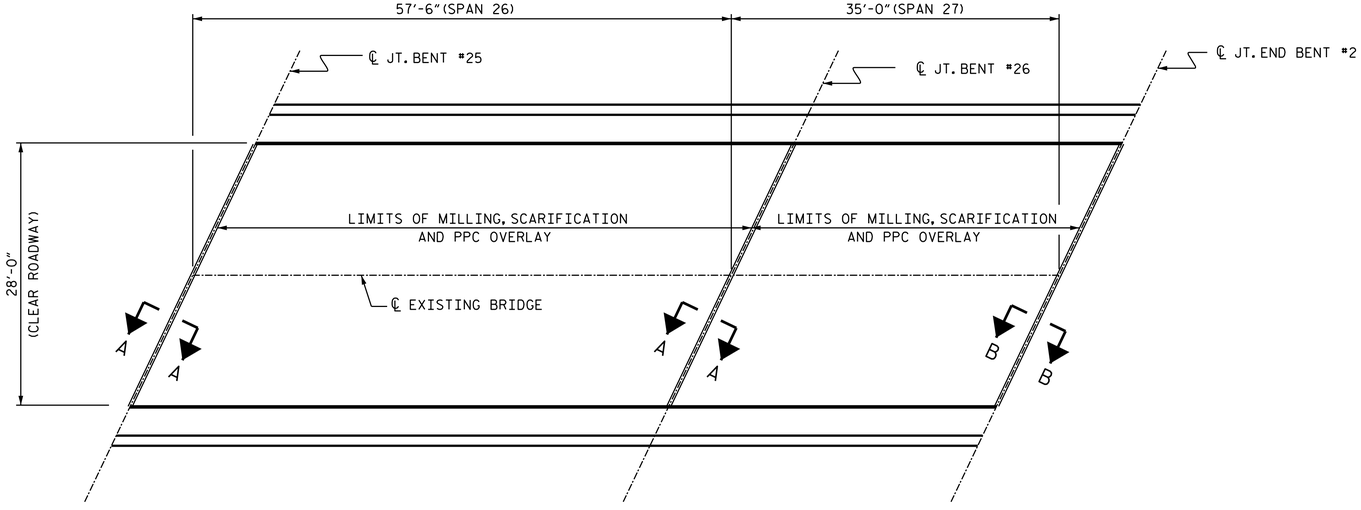

PLAN OF SPANS

(FOR SECTIONS A-A & B-B, SEE "JOINT DETAILS" SHEET S-12)

SUMMARY OF QUANTITIES

SPANS 22 THRU 27

	ESTIMATE	ACTUAL
SCARIFYING BRIDGE DECK	723.5 SY	
CLASS II SURFACE PREPARATION	✱ 10.0 SY	
SHOTBLASTING BRIDGE DECK	723.5 SY	
PPC MATERIALS	20.1 CY	
PLACING & FINISHING PPC OVERLAY	723.5 SY	
BRIDGE DECK GROOVING	5,762.5 SF	

✱ CLASS II SURFACE PREPARATION FOR PPC OVERLAY IS ANTICIPATED. TOKEN PAY ITEMS ARE INDICATED FOR PRICING PURPOSE FOR REPAIR AREAS THAT ARE ENCOUNTERED.

PROJECT NO. 15BPR.4

NASH COUNTY

BRIDGE No. 94

SHEET 4 OF 4

NORTH CAROLINA PROFESSIONAL SEAL 030024 ENGINEER ASTER G. ABRAHA

DocuSigned by: Aster Abraha
DDA0B4ED510AFD...
2/12/2018

STATE OF NORTH CAROLINA
DEPARTMENT OF TRANSPORTATION
RALEIGH

SUPERSTRUCTURE

SURFACE PREPARATION & PPC OVERLAY

REVISIONS						SHEET NO.
NO.	BY:	DATE:	NO.	BY:	DATE:	S-11
1			3			TOTAL SHEETS
2			4			61

DOCUMENT NOT CONSIDERED FINAL UNLESS ALL SIGNATURES COMPLETED

DRAWN BY : S. T. SANDOR DATE : 07/2017
CHECKED BY : A. G. ABRAHA DATE : 10/2017

12-FEB-2018 14:47
R:\Structures\Plans\404_013_15BPR.4_SMU_ PS_630094_S8-11 .dgn
aabraha