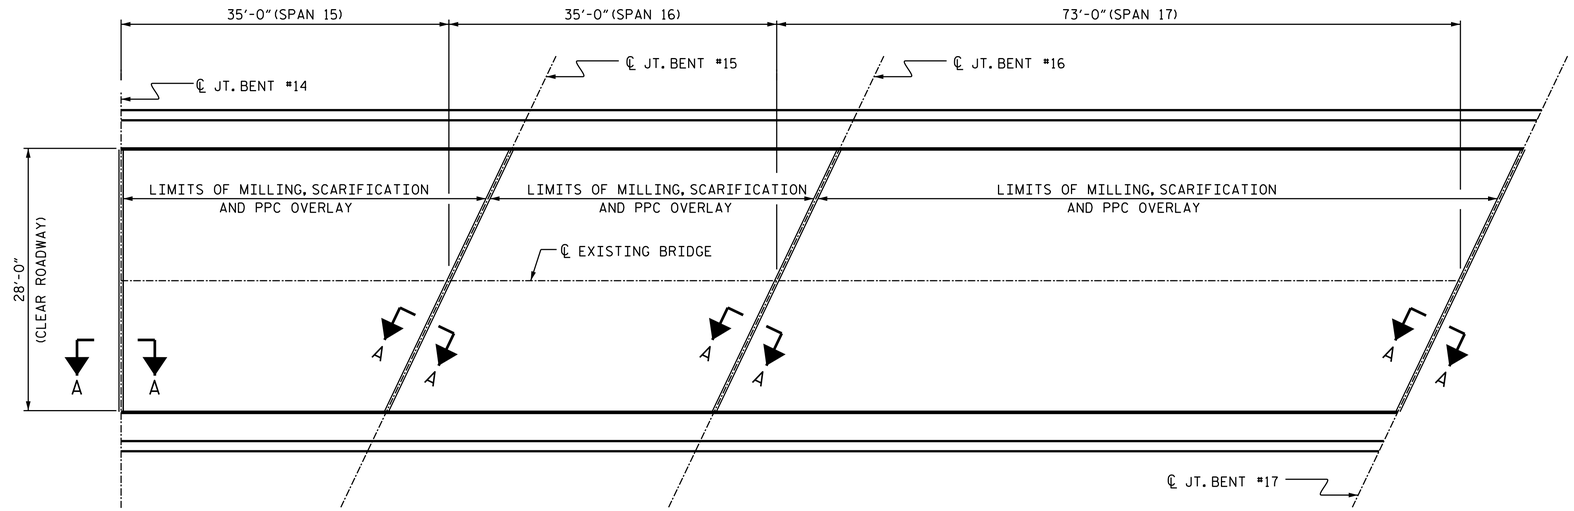

PLAN OF SPANS

(FOR SECTIONS A-A, SEE "JOINT DETAILS" SHEET S-12)

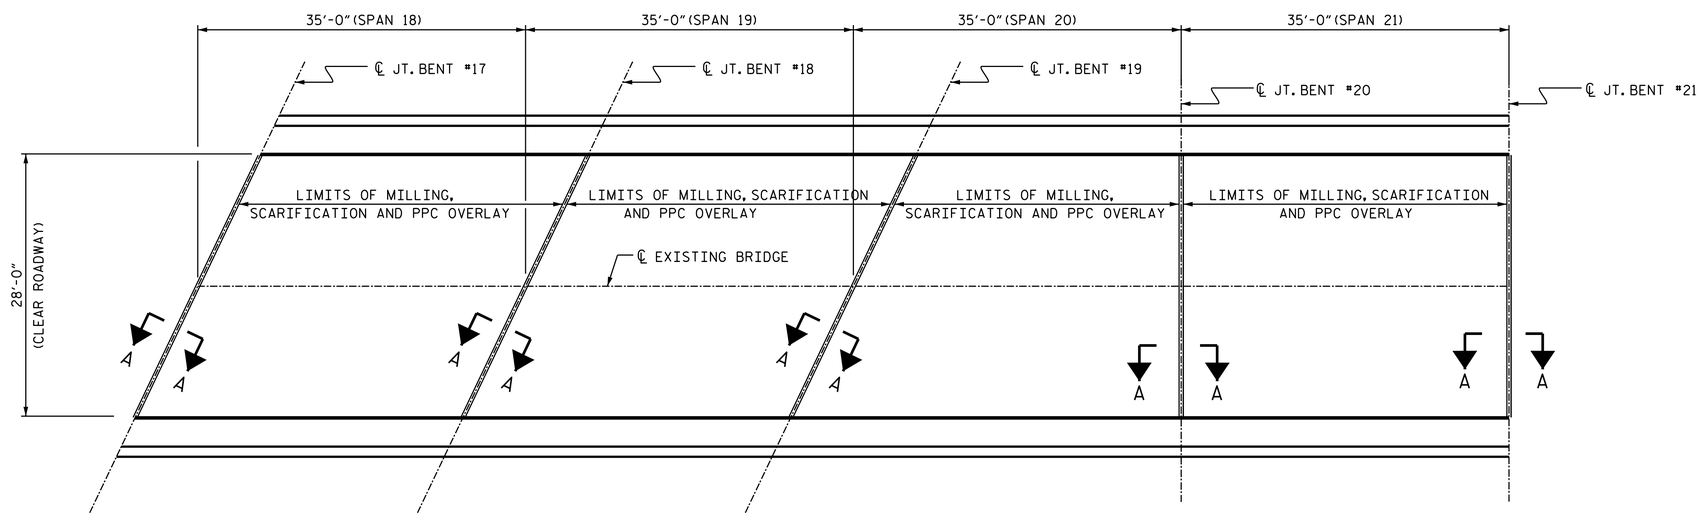

PLAN OF SPANS

(FOR SECTIONS A-A & B-B, SEE "JOINT DETAILS" SHEET S-12)

SUMMARY OF QUANTITIES

SPANS 15 THRU 21

	ESTIMATE	ACTUAL
SCARIFYING BRIDGE DECK	880.5 SY	
CLASS II SURFACE PREPARATION	✱ 10.0 SY	
SHOTBLASTING BRIDGE DECK	880.5 SY	
PPC MATERIALS	24.5 CY	
PLACING & FINISHING PPC OVERLAY	880.5 SY	
BRIDGE DECK GROOVING	7,170.0 SF	

✱ CLASS II SURFACE PREPARATION FOR PPC OVERLAY IS ANTICIPATED. TOKEN PAY ITEMS ARE INDICATED FOR PRICING PURPOSE FOR REPAIR AREAS THAT ARE ENCOUNTERED.

PROJECT NO. 15BPR.4

NASH COUNTY

BRIDGE No. 94

SHEET 3 OF 4

NORTH CAROLINA PROFESSIONAL SEAL 030024 ENGINEER ASTER G. ABRAHA

DocuSigned by: Aster Abraha
2/12/2018

STATE OF NORTH CAROLINA
DEPARTMENT OF TRANSPORTATION
RALEIGH

SUPERSTRUCTURE

SURFACE PREPARATION & PPC OVERLAY

REVISIONS						SHEET NO.
NO.	BY:	DATE:	NO.	BY:	DATE:	S-10
1			3			TOTAL SHEETS
2			4			61

DOCUMENT NOT CONSIDERED FINAL UNLESS ALL SIGNATURES COMPLETED

DRAWN BY : S. T. SANDOR DATE : 07/2017
CHECKED BY : A. G. ABRAHA DATE : 10/2017

12-FEB-2018 14:47
R:\Structures\Plans\404_013_15BPR.4_SMU_ PS_630094_S8-11 .dgn
aabraha