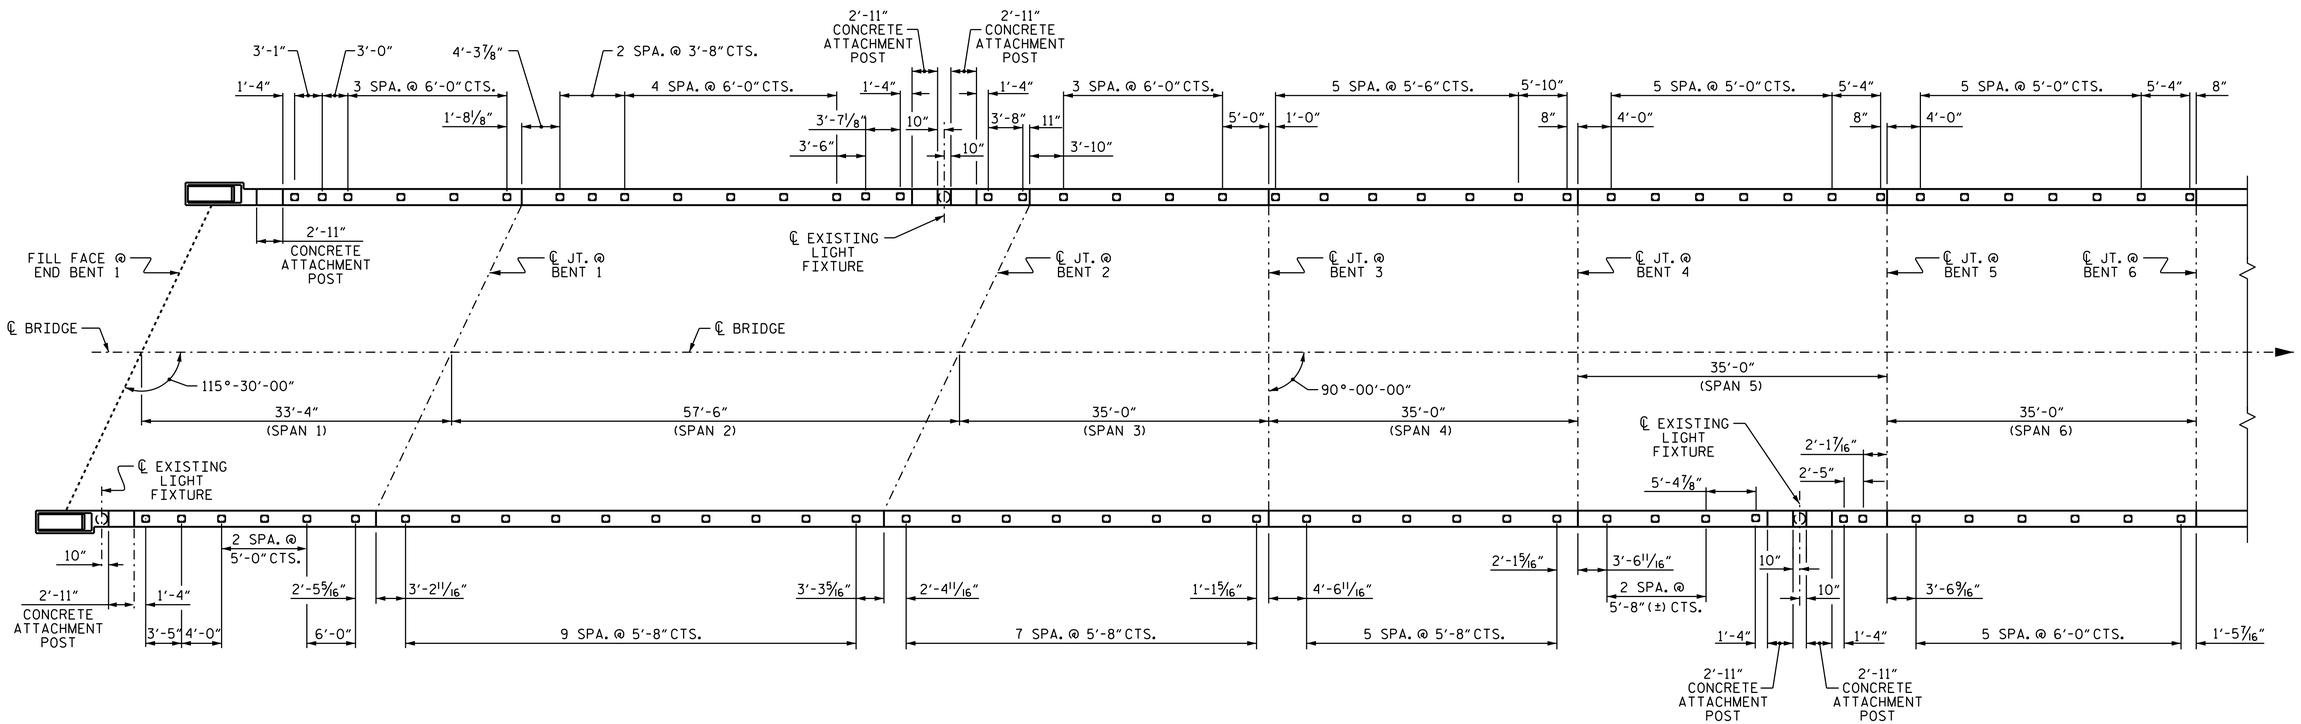

PLAN

PROJECT NO. 15BPR.4

NASH COUNTY

BRIDGE NO. 94

SHEET 1 OF 4

STATE OF NORTH CAROLINA
DEPARTMENT OF TRANSPORTATION
RALEIGH

RAIL POST SPACINGS (SPANS 1 - 6)

NORTH CAROLINA PROFESSIONAL SEAL 030024 ENGINEER ASTER G. ABRAHA

DocuSigned by: Aster Abraha
2/12/2018

DOCUMENT NOT CONSIDERED FINAL UNLESS ALL SIGNATURES COMPLETED

REVISIONS						SHEET NO.
NO.	BY:	DATE:	NO.	BY:	DATE:	S-19
1			3			TOTAL SHEETS
2			4			61

DRAWN BY : M.K. BEARD DATE : 10/17
CHECKED BY : A. G. ABRAHA DATE : 01/18

12-FEB-2018 14:47
R:\Structures\Plans\404_005_15BPR.4_SMU_ Rail_630094_S16-19.dgn
aabraha