SUMMARY OF QUANTITIES

SPANS 1 THRU 6

	ESTIMATE	ACTUAL
SCARIFYING BRIDGE DECK	723.5 SY	
CLASS II SURFACE PREPARATION	✱10.0 SY	
SHOTBLASTING BRIDGE DECK	723.5 SY	
PPC MATERIALS	20.1 CY	
PLACING & FINISHING PPC OVERLAY	723.5 SY	
BRIDGE DECK GROOVING	5,762.5 SF	

✱ CLASS II SURFACE PREPARATION FOR PPC OVERLAY IS ANTICIPATED. TOKEN PAY ITEMS ARE INDICATED FOR PRICING PURPOSE FOR REPAIR AREAS THAT ARE ENCOUNTERED.

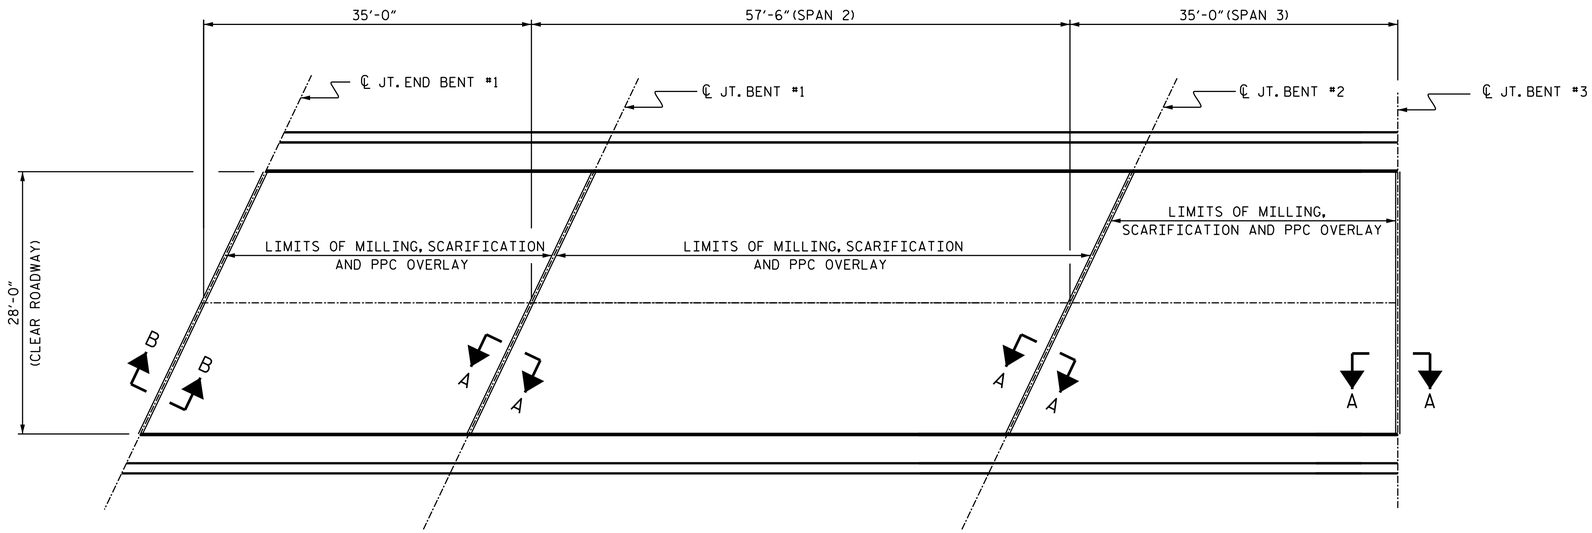

PLAN OF SPANS

(FOR SECTIONS A-A & B-B, SEE "JOINT DETAILS" SHEET S-12)

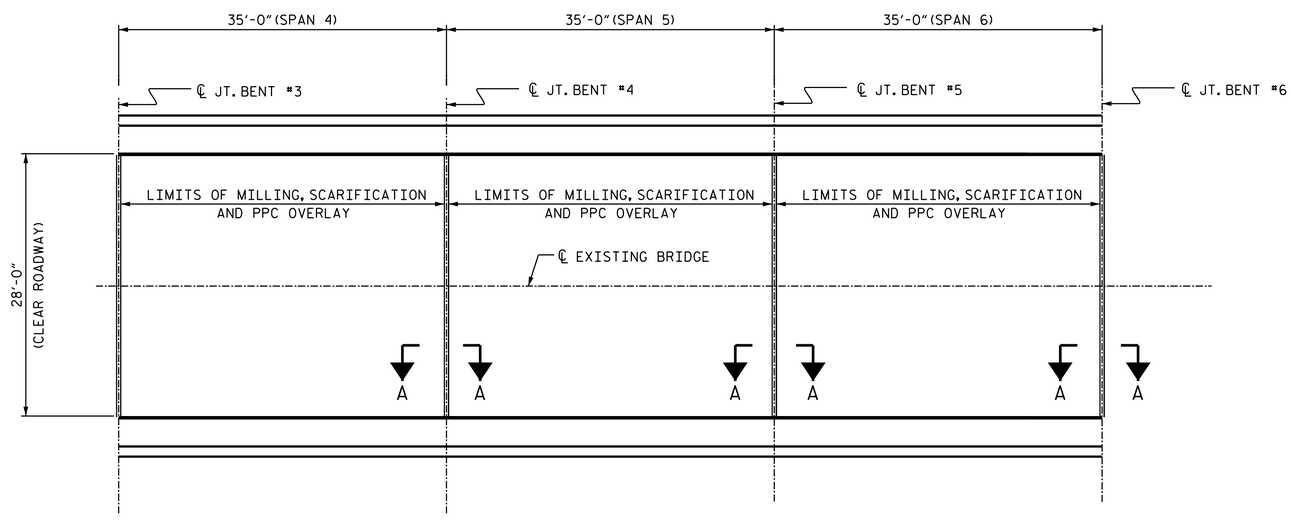

PLAN OF SPANS

(FOR SECTIONS A-A, SEE "JOINT DETAILS" SHEET S-12)

PROJECT NO. 15BPR.4

NASH COUNTY

BRIDGE No. 94

SHEET 1 OF 4

NORTH CAROLINA PROFESSIONAL SEAL 030024 ENGINEER ASTER G. ABRAHA

DocuSigned by: Aster Abraha 2/12/2018

STATE OF NORTH CAROLINA
DEPARTMENT OF TRANSPORTATION
RALEIGH

SUPERSTRUCTURE

SURFACE PREPARATION & PPC OVERLAY

DOCUMENT NOT CONSIDERED FINAL UNLESS ALL SIGNATURES COMPLETED

REVISIONS							
NO.	BY:	DATE:	NO.	BY:	DATE:	SHEET NO.	S-8
1			3			TOTAL SHEETS	61
2			4				

DRAWN BY : S. T. SANDOR DATE : 07/2017

CHECKED BY : A. G. ABRAHA DATE : 10/2017

12-FEB-2018 14:47
R:\Structures\Plans\404_013_15BPR.4_SMU_ PS_630094_S8-11 .dgn
aabraha