PROJ. REFERENCE NO.	SHEET NO.
15.BPR.4	TMP-07

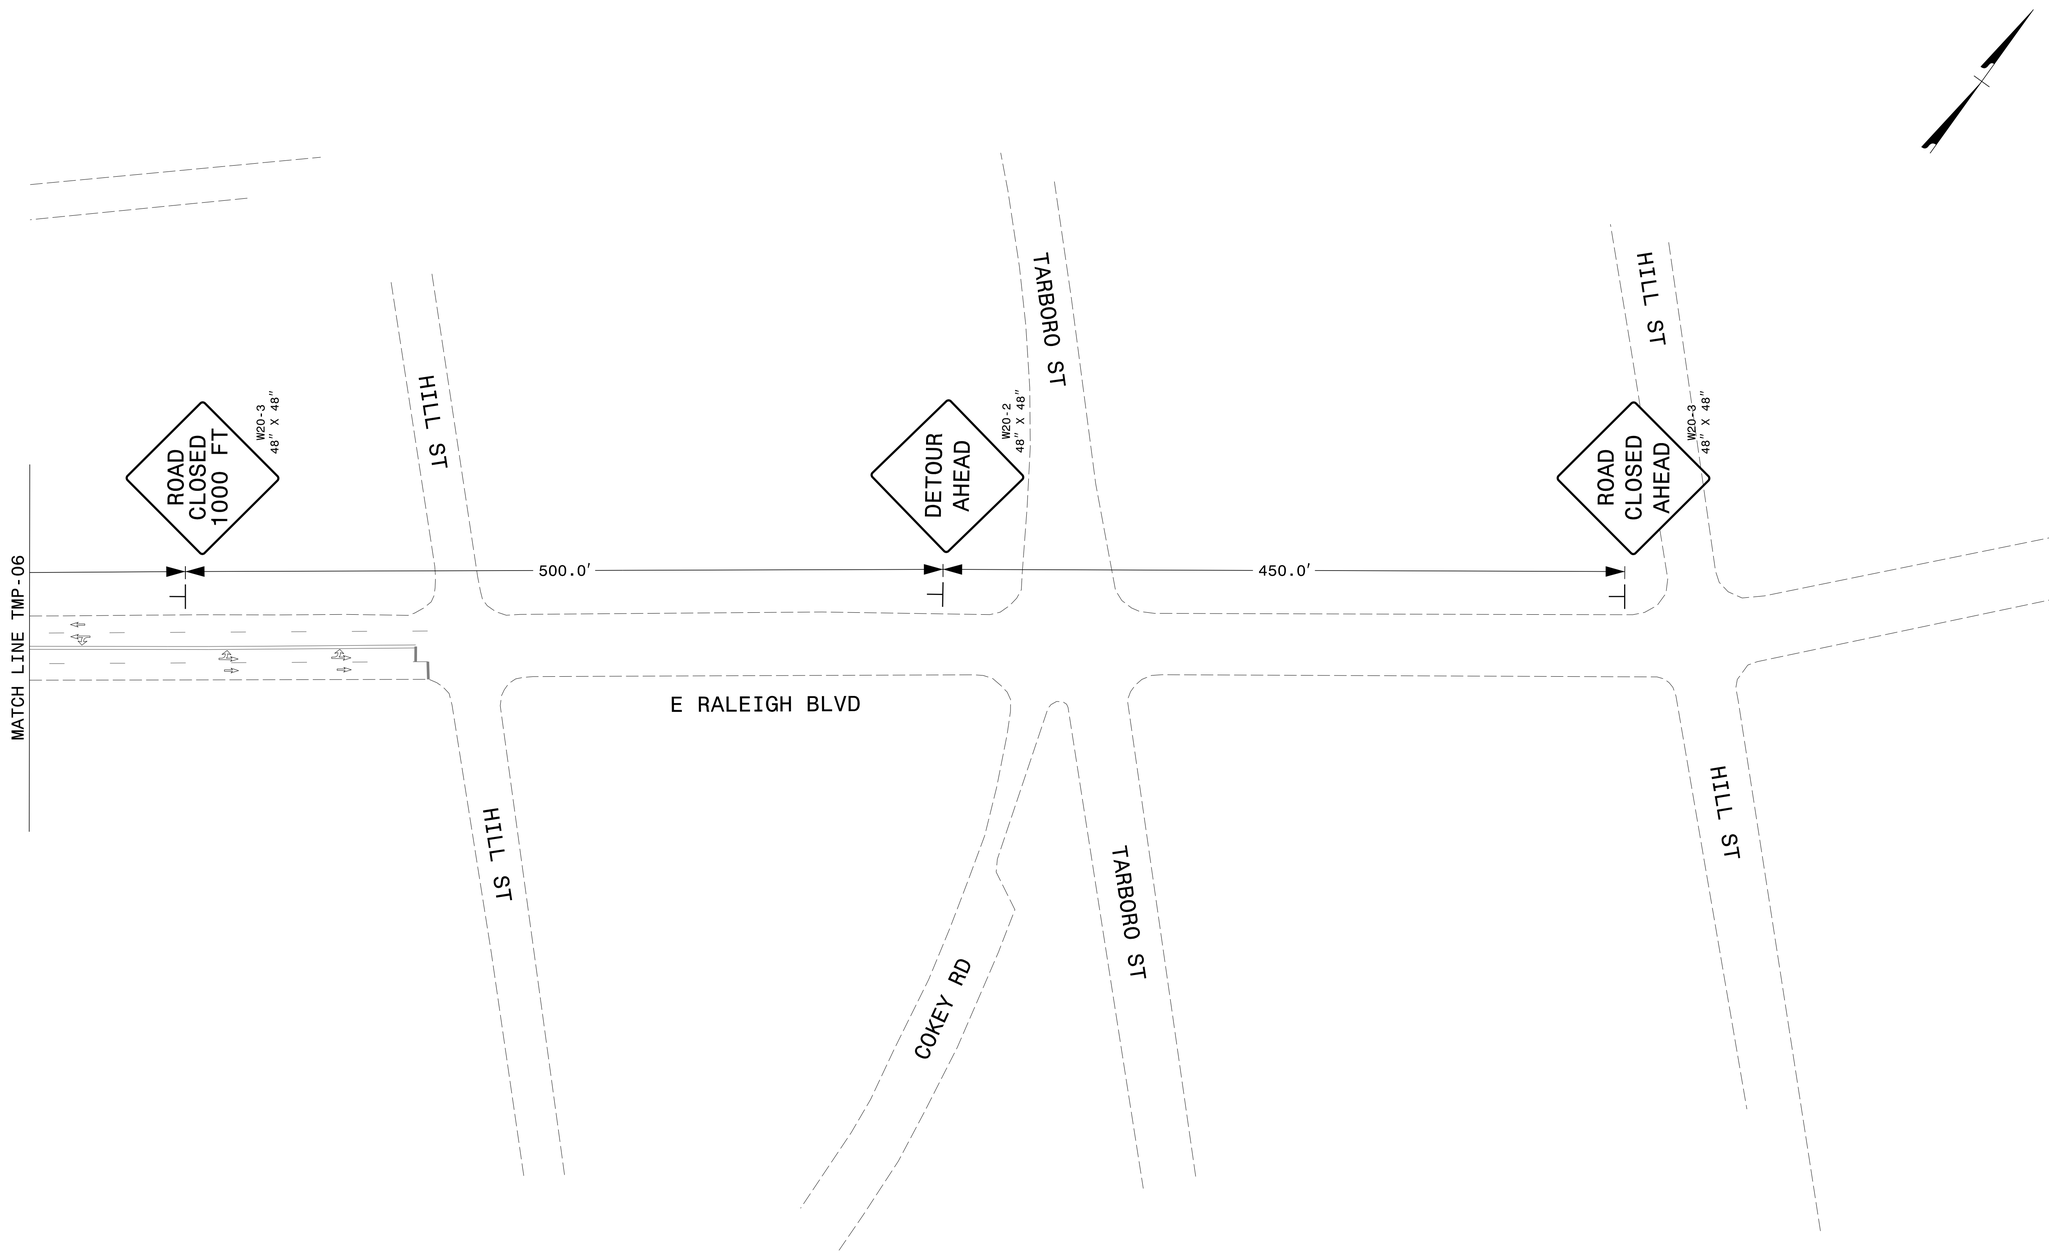

APPROVED: David W. Bissette
DocuSigned by: F30C814C54B3430...

DATE: 2/15/2018

SEAL

NORTH CAROLINA PROFESSIONAL SEAL 030864 ENGINEER DAVID W. BISSETTE

DOCUMENT NOT CONSIDERED FINAL UNLESS ALL SIGNATURES COMPLETED

DIVISION OF HIGHWAYS · STATE OF NORTH CAROLINA · DEPARTMENT OF TRANSPORTATION · WORK ZONE TRAFFIC CONTROL

TEMPORARY TRAFFIC CONTROL DETAIL

2/15/2018
\\NCF-DATA\Proj\362624_East-DDC-2015\Proj\15.BPR.4 (Nash 94)\Traffic Control\TCP\DIV 4 BRIDGE MAINT_TC_TMP_07.dgn
User:bs8285