PROJ. REFERENCE NO.	SHEET NO.
15.BPR.4	TMP-2A

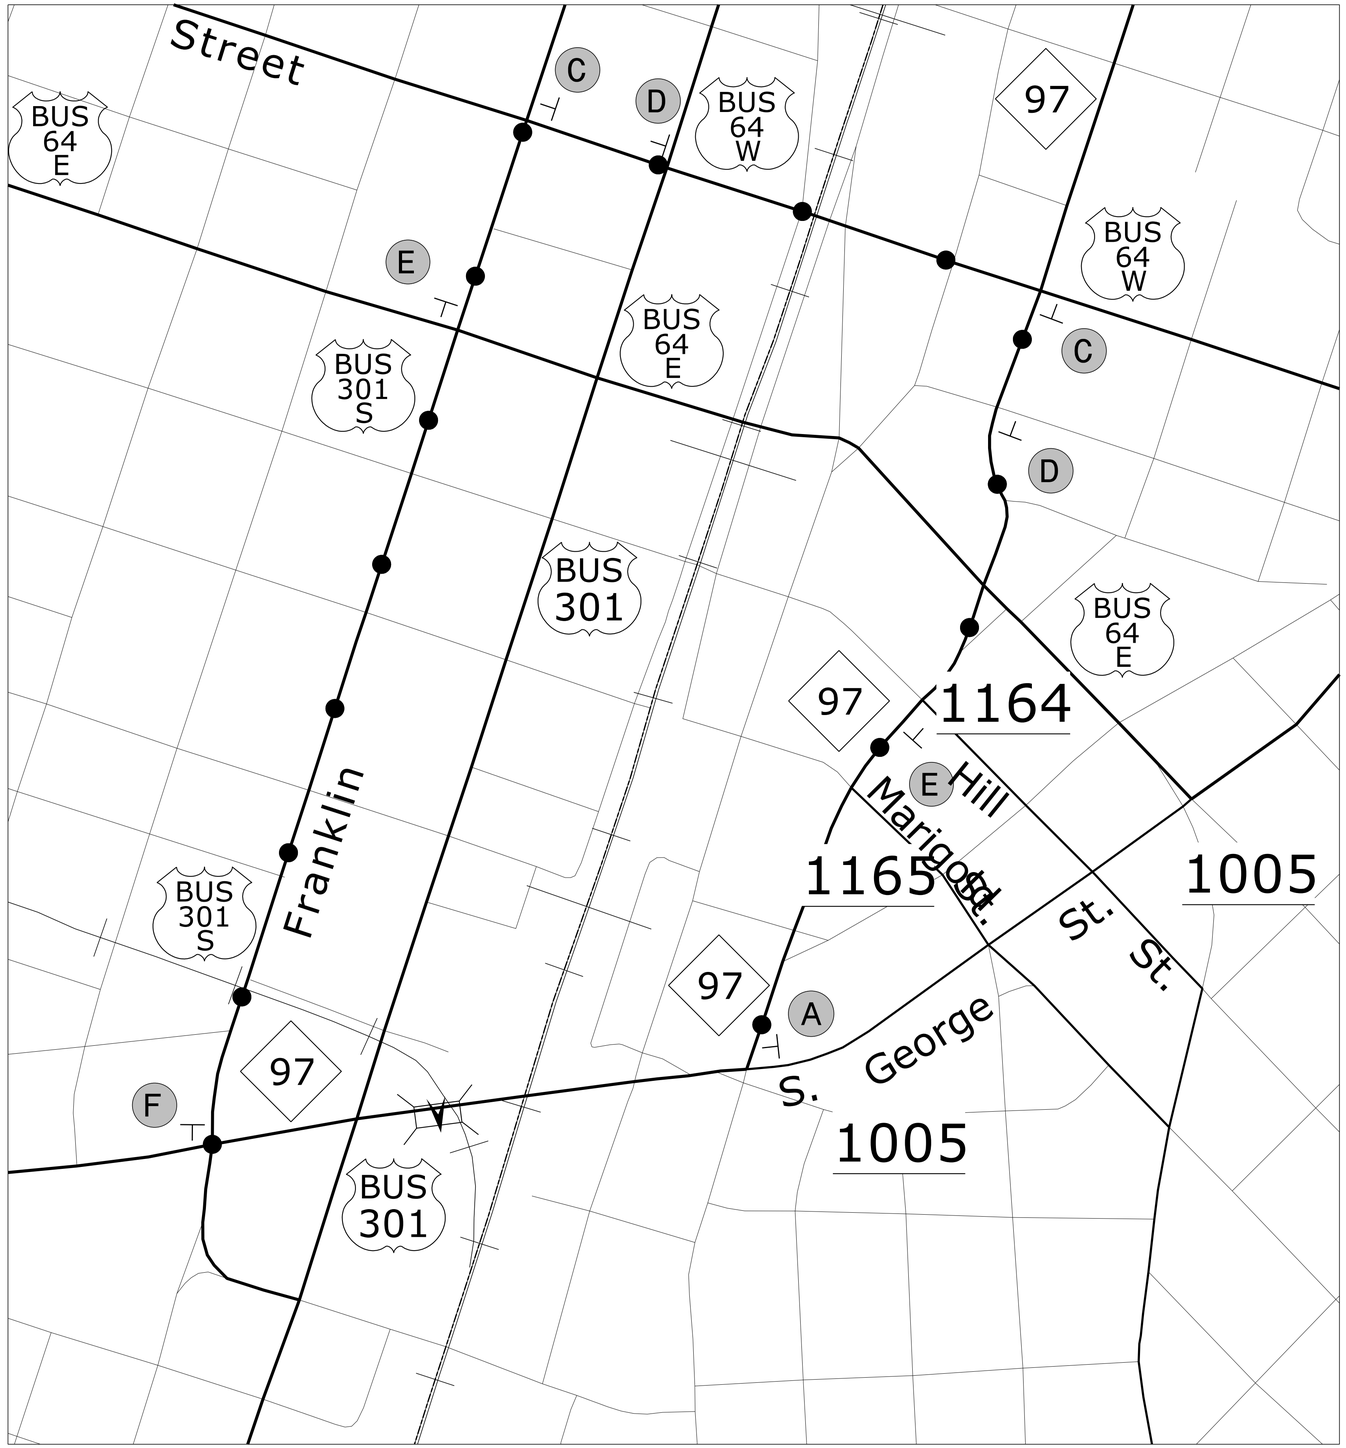

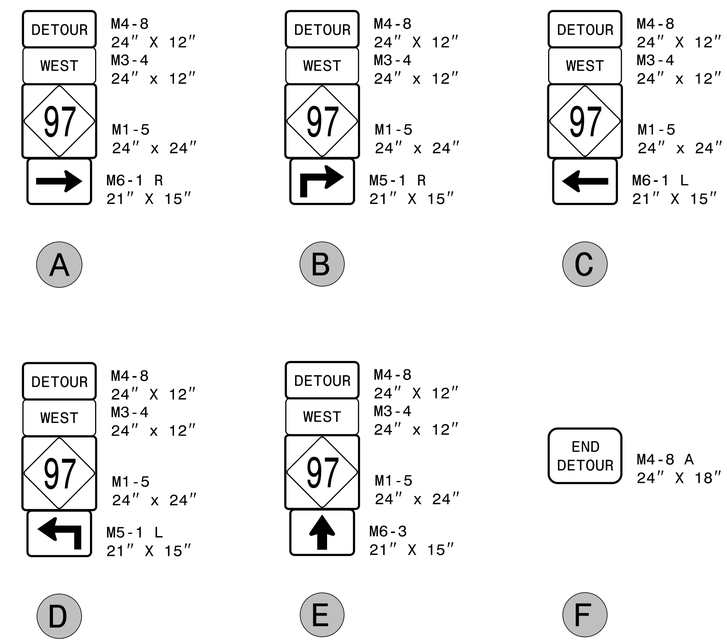

APPROVED: DocuSigned by: David W. Bissette F30CB14C54B3430...

DATE: 2/15/2018

NORTH CAROLINA PROFESSIONAL SEAL 030864 ENGINEER DAVID W. BISSETTE

DOCUMENT NOT CONSIDERED FINAL UNLESS ALL SIGNATURES COMPLETED

PLANS PREPARED FOR THE NCDOT BY:

MOTT MACDONALD
PO Box 700
Raleigh, NC 27626
(919) 553-2153
(919) 553-2234 (Fax)
www.mottmac.com/americas
LICENSE NO. F-0669

OFF-SITE DETOUR
WEST NC 97

2/15/2018
\\NCF-DATA\Proj\362624_East-DDC-2015\Proj\15.BPR.4 (Nash 94)\Traffic Control\TCP\DIV 4 BRIDGE MAINT_TC_TMP_02A.dgn
User:bis82185