PROJ. REFERENCE NO.	SHEET NO.
15.BPR.4	TMP-05

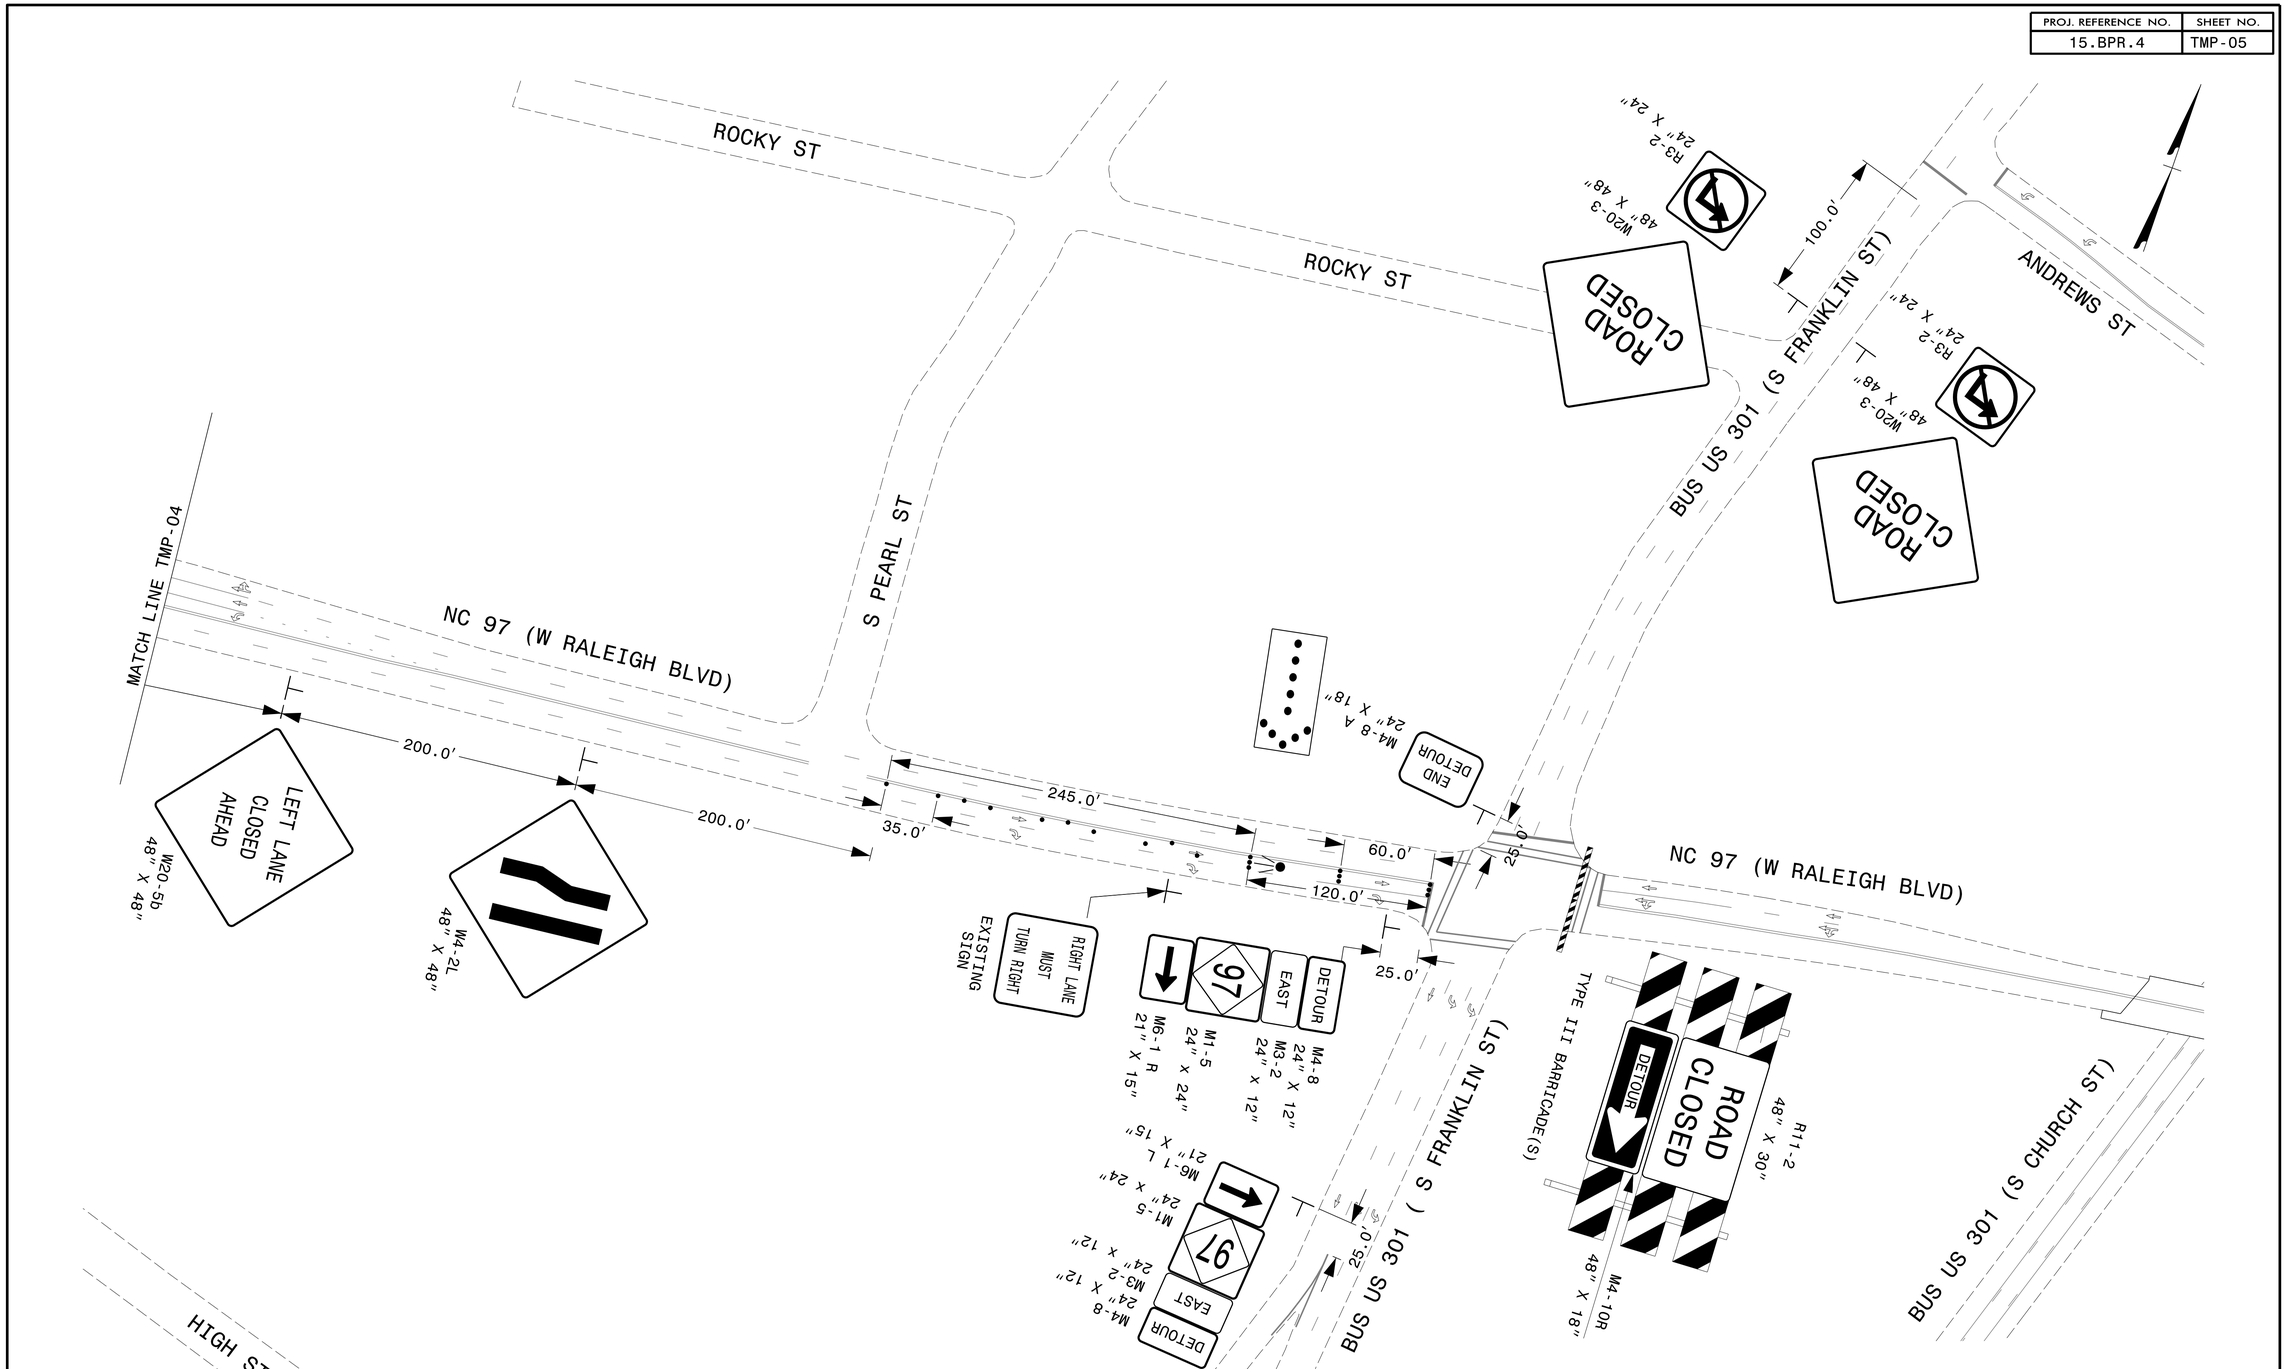

APPROVED: DocuSigned by: David W. Bissette F30C814C54B3430...

DATE: 2/15/2018

SEAL

NORTH CAROLINA PROFESSIONAL SEAL 030864 ENGINEER DAVID W. BISSETTE

DIVISION OF HIGHWAYS STATE OF NORTH CAROLINA DEPARTMENT OF TRANSPORTATION WORK ZONE TRAFFIC CONTROL

DOCUMENT NOT CONSIDERED FINAL UNLESS ALL SIGNATURES COMPLETED

TEMPORARY TRAFFIC CONTROL DETAIL

2/15/2018
\\NCF-DATA\Proj\362624_East-DDC-2015\Proj\15.BPR.4 (Nash 94)\Traffic Control\TCP\DIV 4 BRIDGE MAINT_TC_TMP_05.dgn
User:bs8285