


NOTE:

EXISTING GROUND LINE AND WATER SURFACE ELEVATION ARE FROM THE 01/27/2014 ROUTINE INSPECTION REPORT.

## SECTION ALONG ℄ BRIDGE

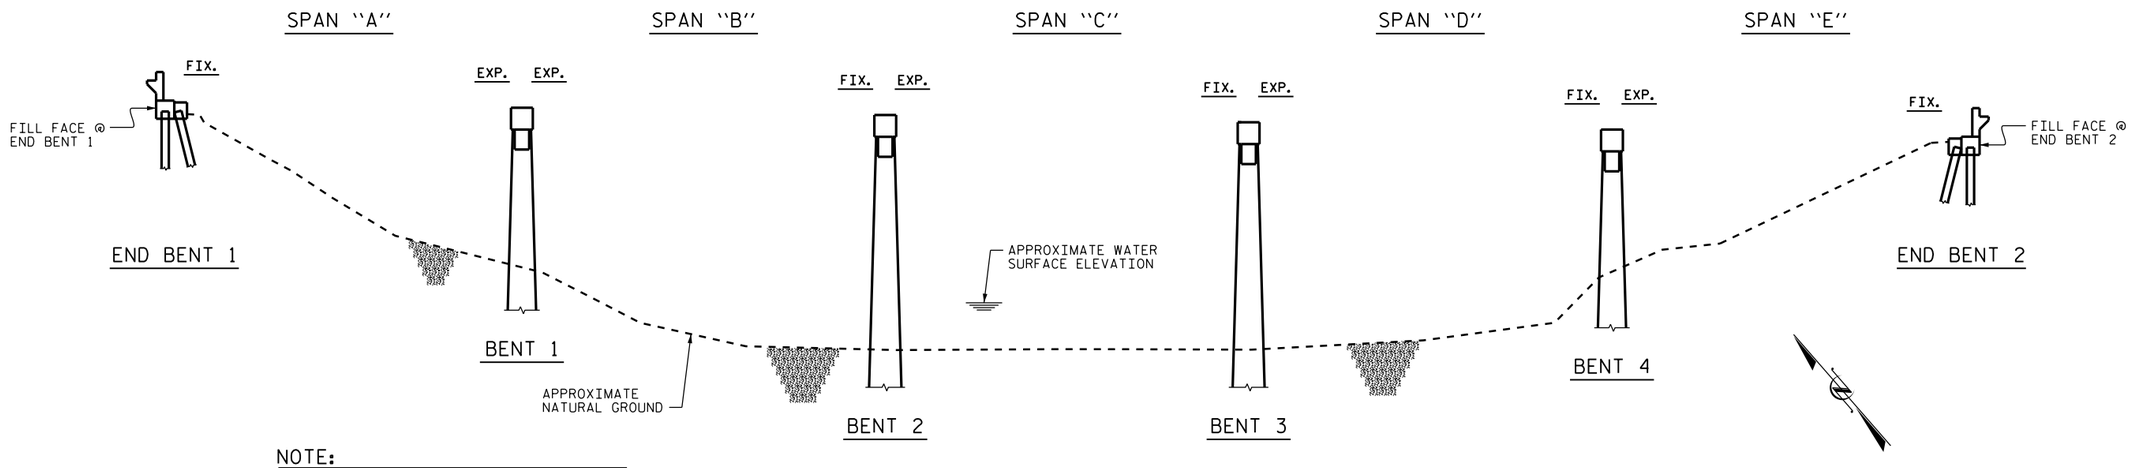


## PLAN

(PILES NOT SHOWN FOR CLARITY)

PROJECT NO. BP-5500H

JOHNSTON COUNTY

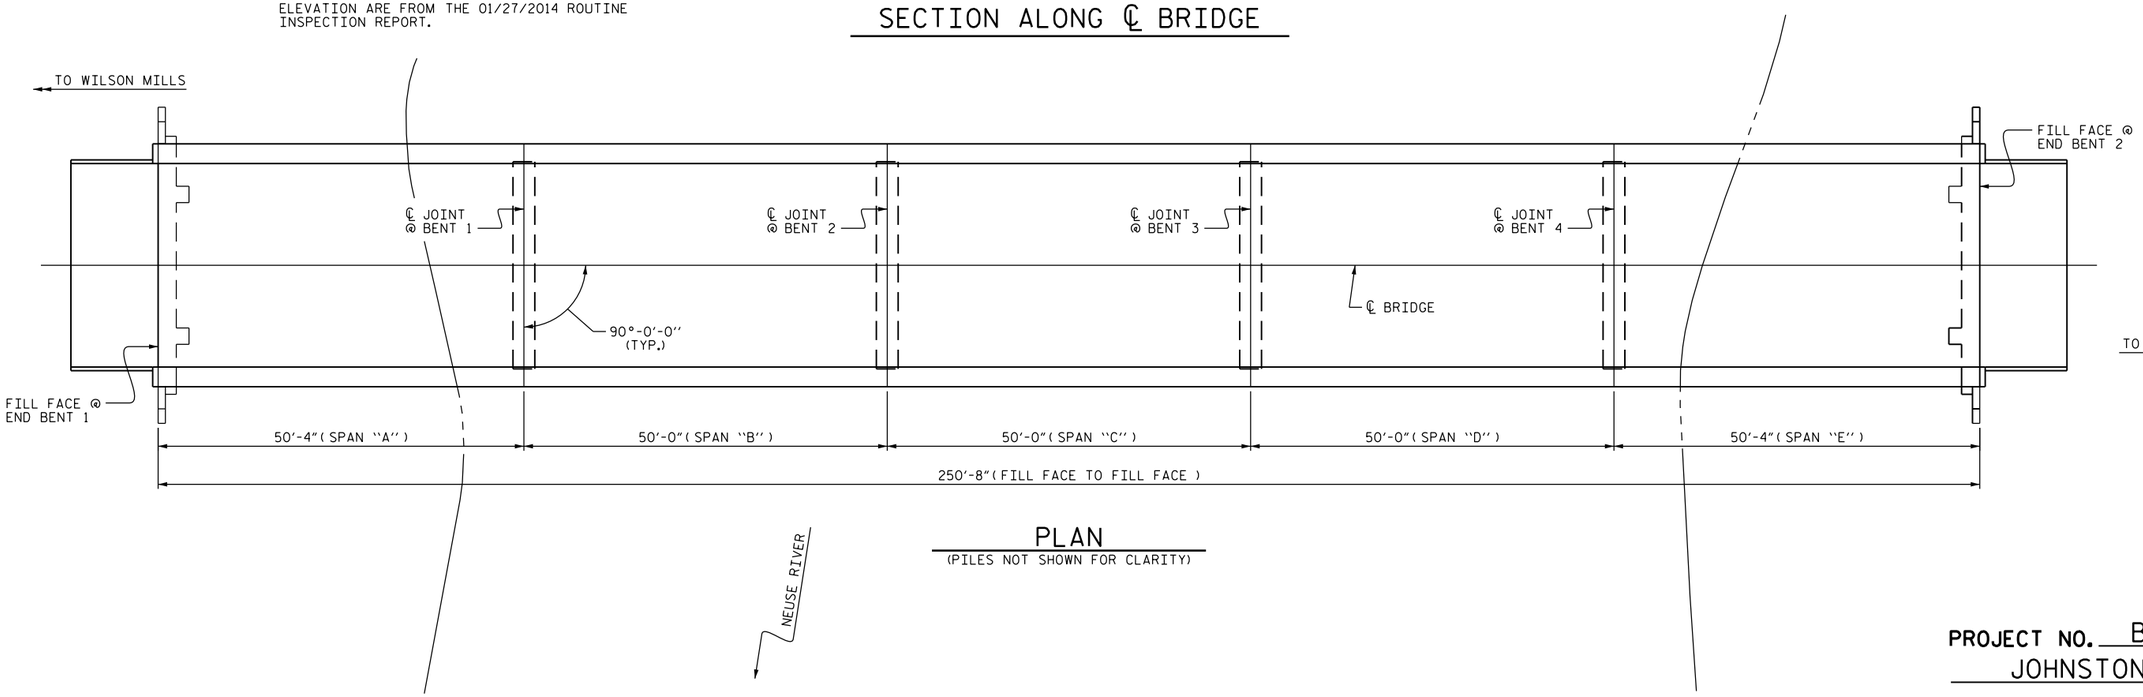BRIDGE NO. 2

SHEET 1 OF 2

## SCOPE OF WORK:

-REPLACE BEARINGS.
-CLEAN AND PAINT EXISTING BEARINGS.
-PARTIALLY REMOVE BRIDGE DECK CONCRETE, USING SCARIFICATION AND HYDRO-DEMOLITION METHODS.
-OVERLAY PREPARED BRIDGE DECK WITH LATEX MODIFIED CONCRETE.
-DEMOLISH EXISTING BRIDGE DECK JOINTS.
-RECONSTRUCT BRIDGE DECK JOINTS AND INSTALL NEW FOAM JOINT SEALS.
-MILL AND PAVE ASPHALT APPROACHES.
-GROOVE CONCRETE BRIDGE DECK.
-PERFORM CONCRETE REPAIRS.

DocuSigned by:
William M. Clarke
1EB20097EAAF437...

4/10/15

NORTH CAROLINA PROFESSIONAL SEAL 40257 ENGINEER W. MATTHEW CLARKE

STATE OF NORTH CAROLINA
DEPARTMENT OF TRANSPORTATION
RALEIGH

GENERAL DRAWING

BRIDGE 2 ON US70 WEST OVER NEUSE RIVER

| REVISIONS | | | | | | SHEET NO. |
|---|---|---|---|---|---|---|
| NO. | BY: | DATE: | NO. | BY: | DATE: | S-2 |
| 1 | | | 3 | | | TOTAL SHEETS |
| 2 | | | 4 | | | 33 |

| | | | |
|---|---|---|---|
| DRAWN BY : | P.C. BREWER | DATE : | 11/14 |
| CHECKED BY : | W.M.CLARKE | DATE : | 12/14 |

S:\PRS\POC\Squad C\Preservation_Projects\BP-5500\H\500002_SD_TOTAL.dgn